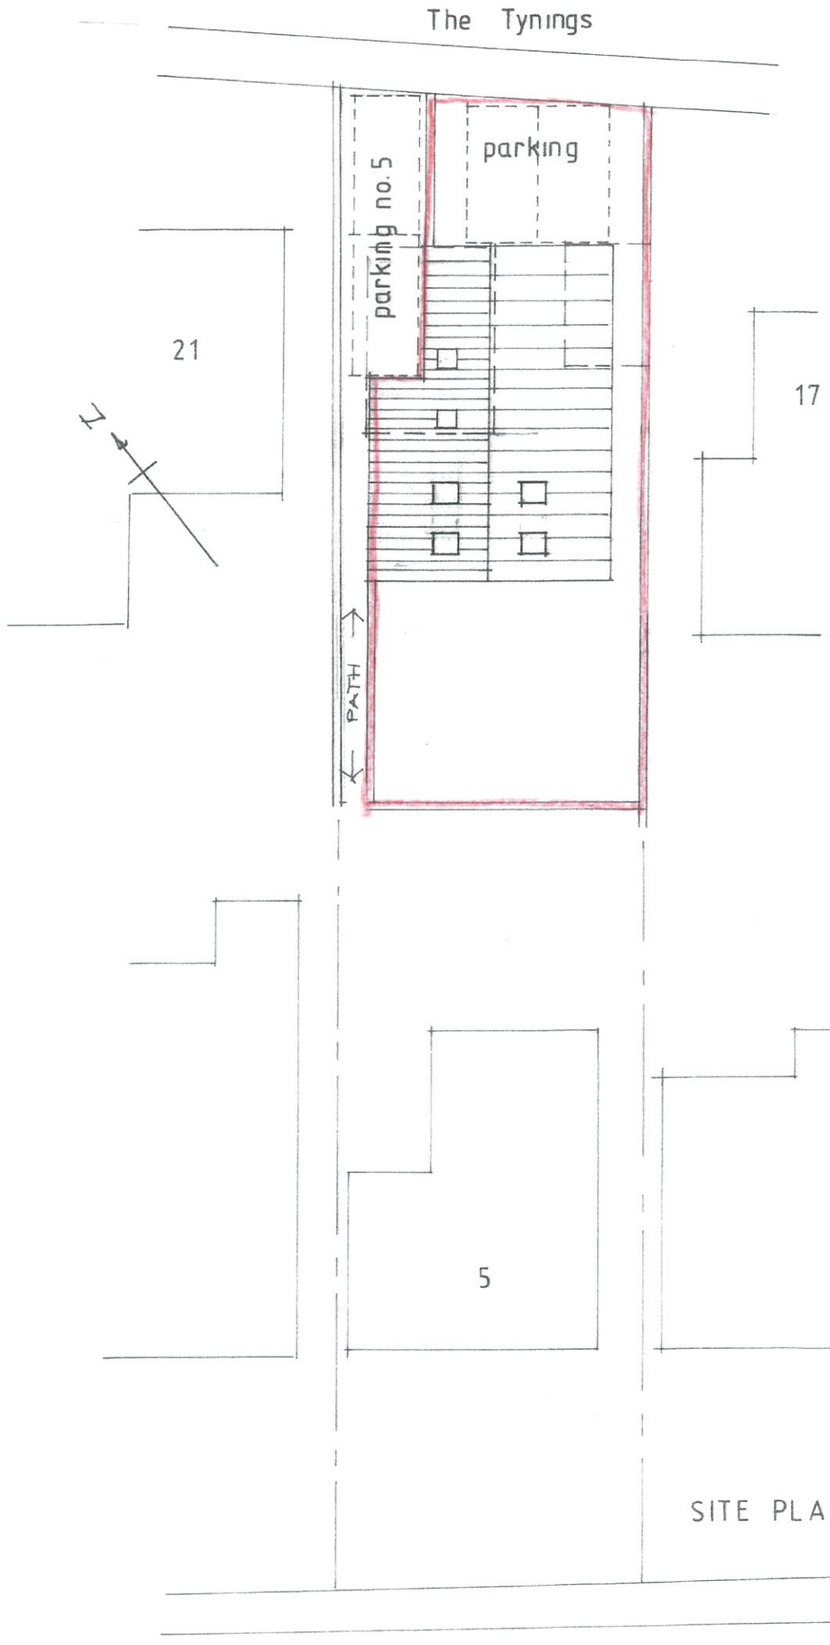

SITE PLAN 1:200

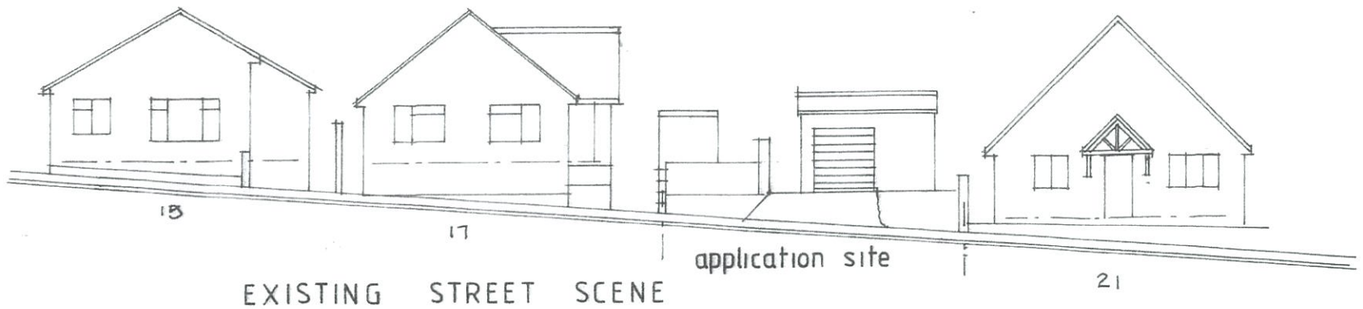

EXISTING STREET SCENE

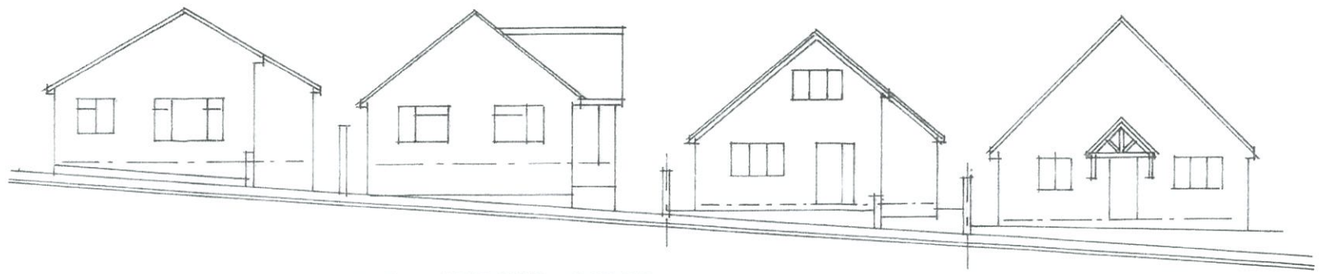

PROPOSED STREET SCENE



LOCATION PLAN 1:1250

0 2 4 6 8

METRES 1:200

REVISION (A) 04/20
4 VELUX ADDED

PROPOSED DWELLING IN THE GROUNDS OF 5 GREEN LANE WESTBURY WILTSHIRE

FEB. 2020 1:200