IF IN DOUBT,ASK - CHECK ON SITE DIMENSIONS.

AII DIMENSIONS ARE TO STRUCTURAL ELEMENTS & NOT TO APPLIED FINISHES

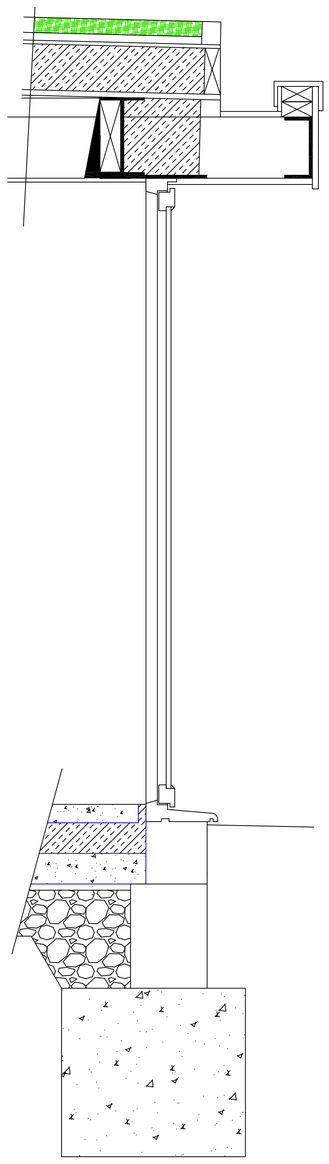

Proposed North-East Elevation Door Section 1:10

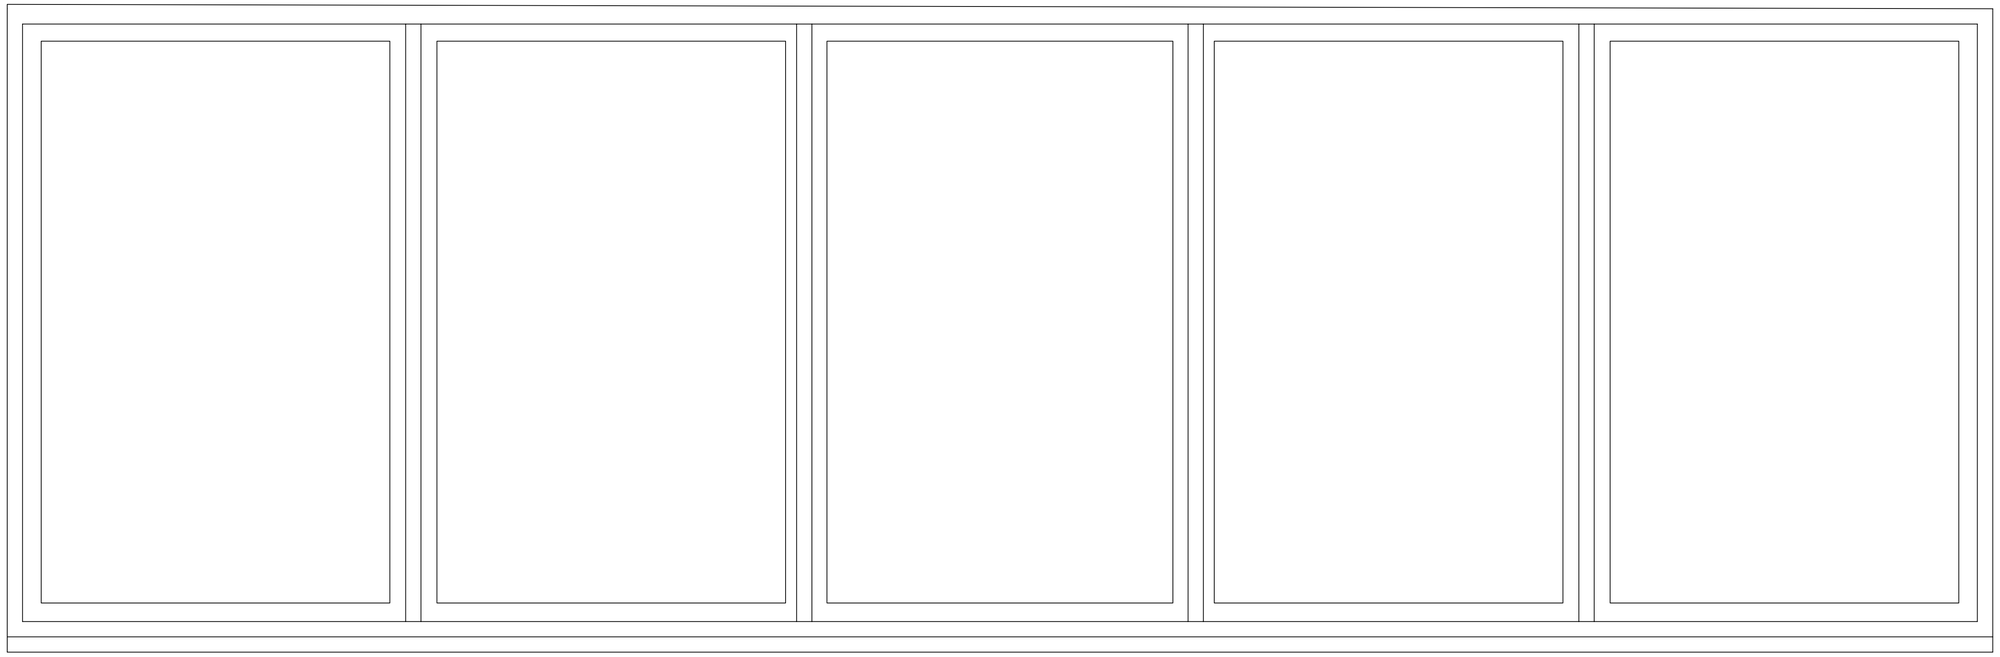

Proposed North-East Elevation Doors 1:10

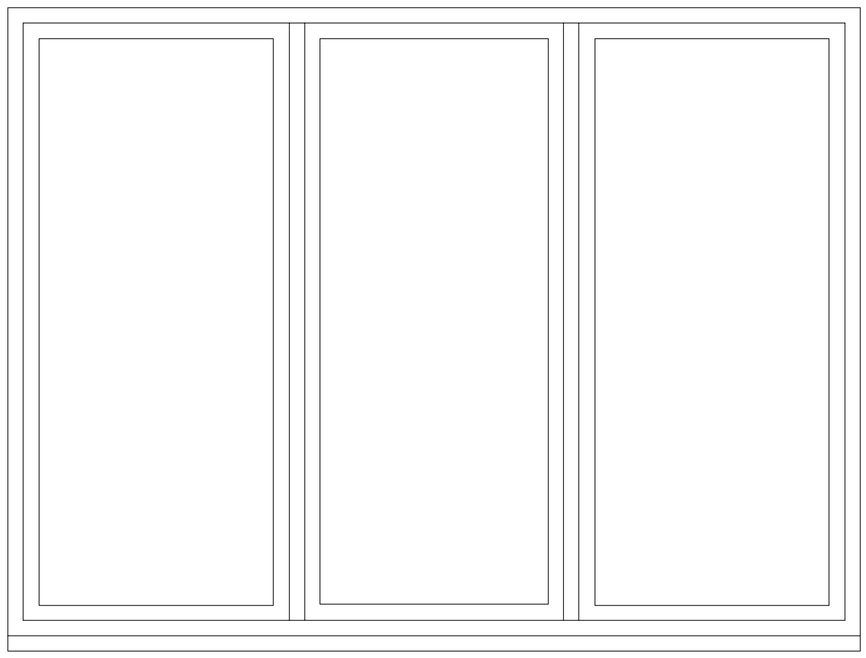

Proposed North-West Elevation Doors 1:10

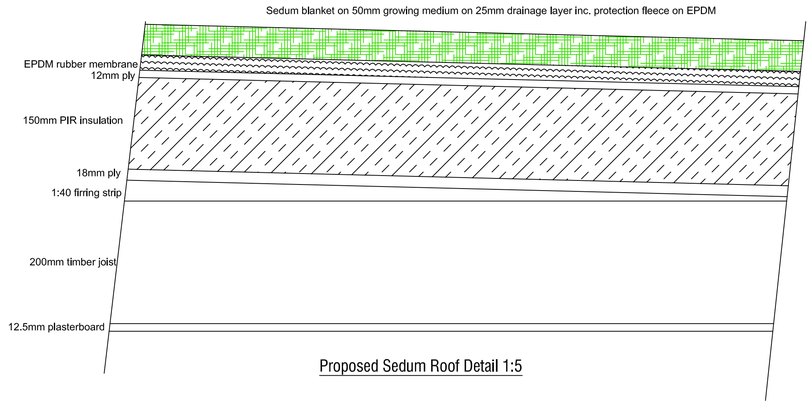

Proposed Sedum Roof Detail 1:5

Drawn by	A Harlow & Son 01225 938329

Proposed Single Storey Rear Extension for
Mr J Clayton at
Front Lodge
Lackham
Wiltshire
SN15 2NX

A1 Papersize

Scale	1:10	Drawing No AH2023/50	Rev.
Date	27th Sept 2023	Sheet 3 of 4	

This drawing cannot be copied or given to third parties without the written permission of A Harlow & Son