

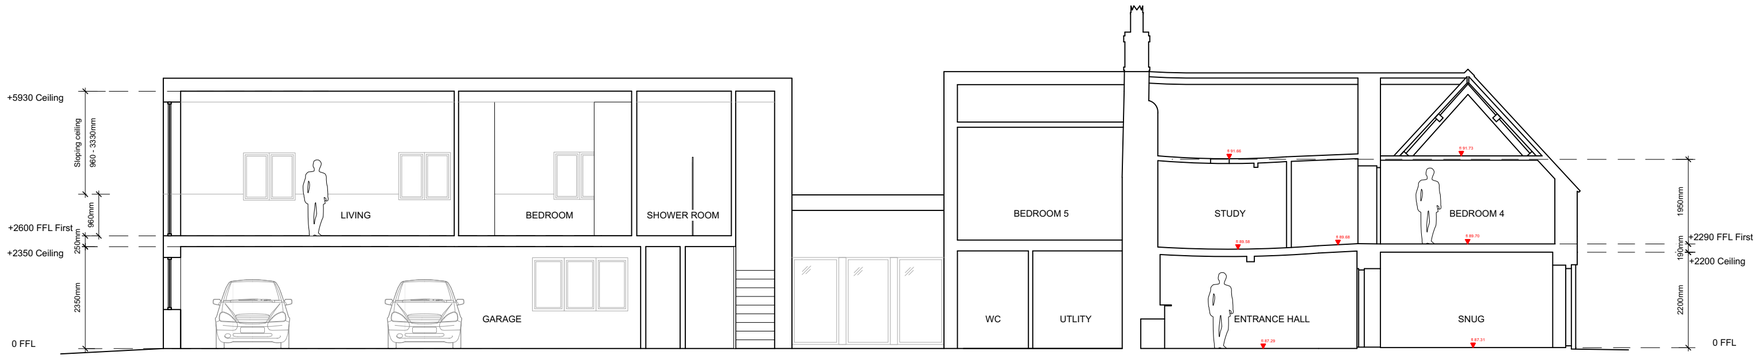



1 Proposed Section A-A
Scale: 1:100

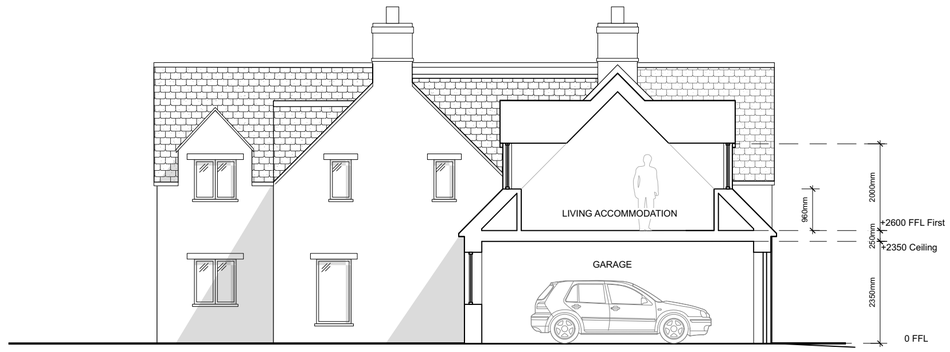

2 Proposed Section B-B
Scale: 1:100

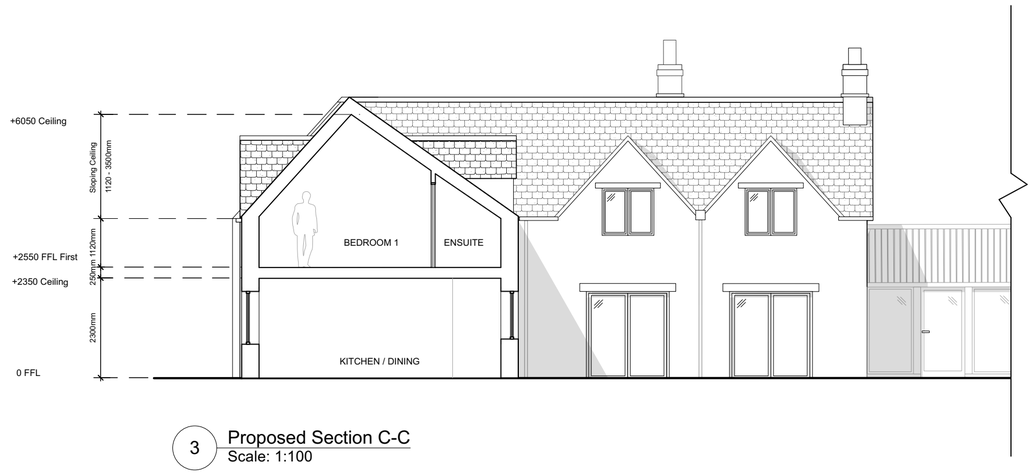

3 Proposed Section C-C
Scale: 1:100

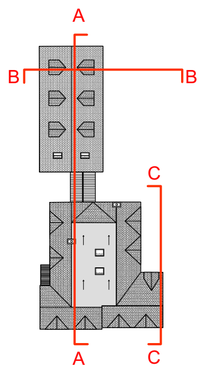

0 1 2 3 4 5 M

Rev	Date	By	Ap	Note
P03	03/11/2023	HR		Garage length reduced, roof of extension altered following planners advise.
P01	07/06/2023	HR		PLANNING ISSUE

Huw Rettie
e. huwrettie@hotmail.co.uk
t. 07818405005
RIBA Chartered Architect
arb Architects Registration Board

Project: Dukes Cottage
Client: William & Christina Hibbs
Drawing Title: Proposed Sections
Project Number: 65 - 1501
Drawing Number:
Revision: P03
Scale: 1:100
Paper Size: A2
Filename: Dukes Cottage.vwx
Date: 16/03/22
Drawn: HR
Checked:
Status: PLANNING

© Copyright
Do not scale this drawing
Check all dimensions and levels on site