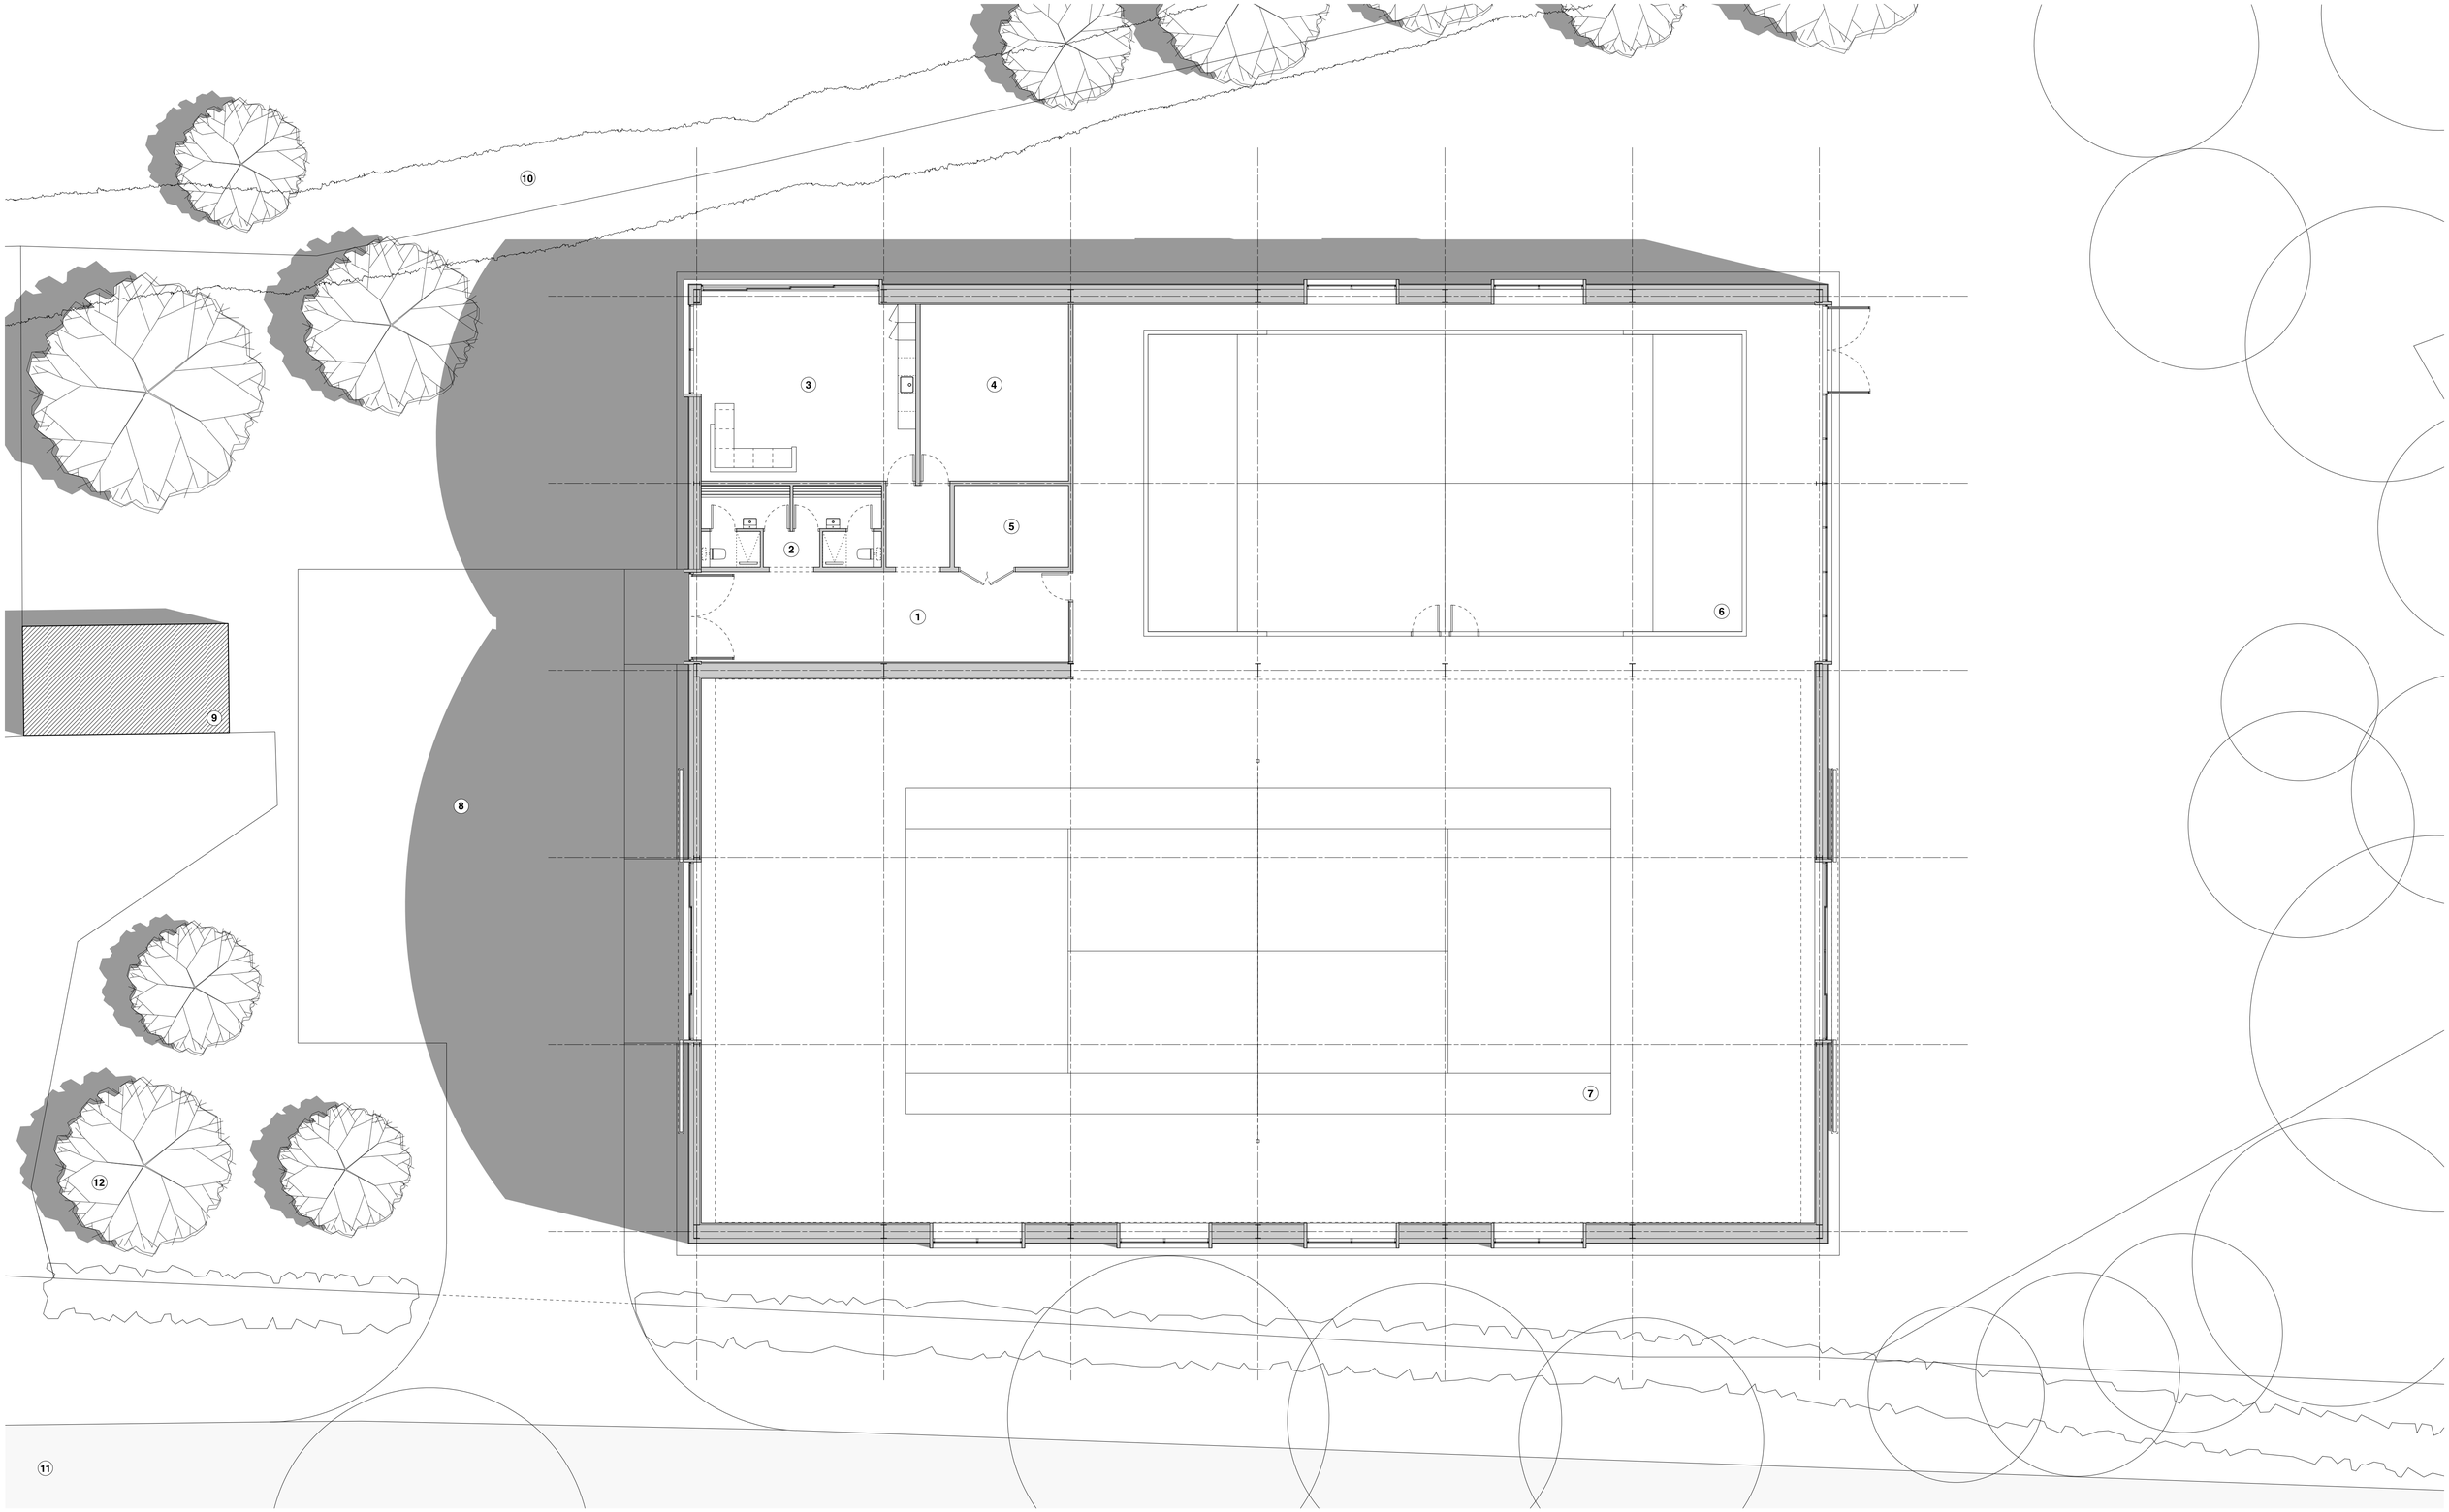


Ferne Park Estate

Ferne Park Estate, Berwick St John

Indoor Tennis Building:
Proposed Ground Floor Plan

Revisions:

Legend:

1. ENTRANCE LOBBY
2. CHANGING ROOMS / SHOWERS
3. KITCHENETTE / WELFARE
4. PLANTROOM / STORE
5. STORE
6. PADEL COURT
7. TENNIS COURT
8. ENTRANCE SPACE
9. EXISTING PAVILION BUILDING
10. EXISTING MATURE HEDGEROW
11. EXISTING ROADWAY
12. PROPOSED TREE PLANTING

0 1 2 3 4 5m

www.forge-ds.co.uk

Forge Design Studio
Cowesfield
Whiteparish
Salisbury
SP5 2RB

info@forge-ds.co.uk
studio 01794 885872

Forge
Design Studio

Figured dimensions only are to be taken from this drawing. Do not scale from this drawing. All dimensions are in millimetres unless otherwise stated. All dimensions and setting out co-ordinates shall be checked on site before commencement of work. All discrepancies shall be reported to Forge Design Studio.

Forge Design Studio asserts its rights under the Copyright, Designs and Patents Act 1988, unless otherwise agreed in writing. All rights reserved.

Status: For Planning

Drawn by: NvdW Date: Nov 2023

Checked by: MH Date: Nov 2023

Scale: 1:100@A1

Project no: 202310

Drawing no: PL004 Revision: