
West Barn.
Proposed Fence & Hedge
Side Elevation

9.11.23.

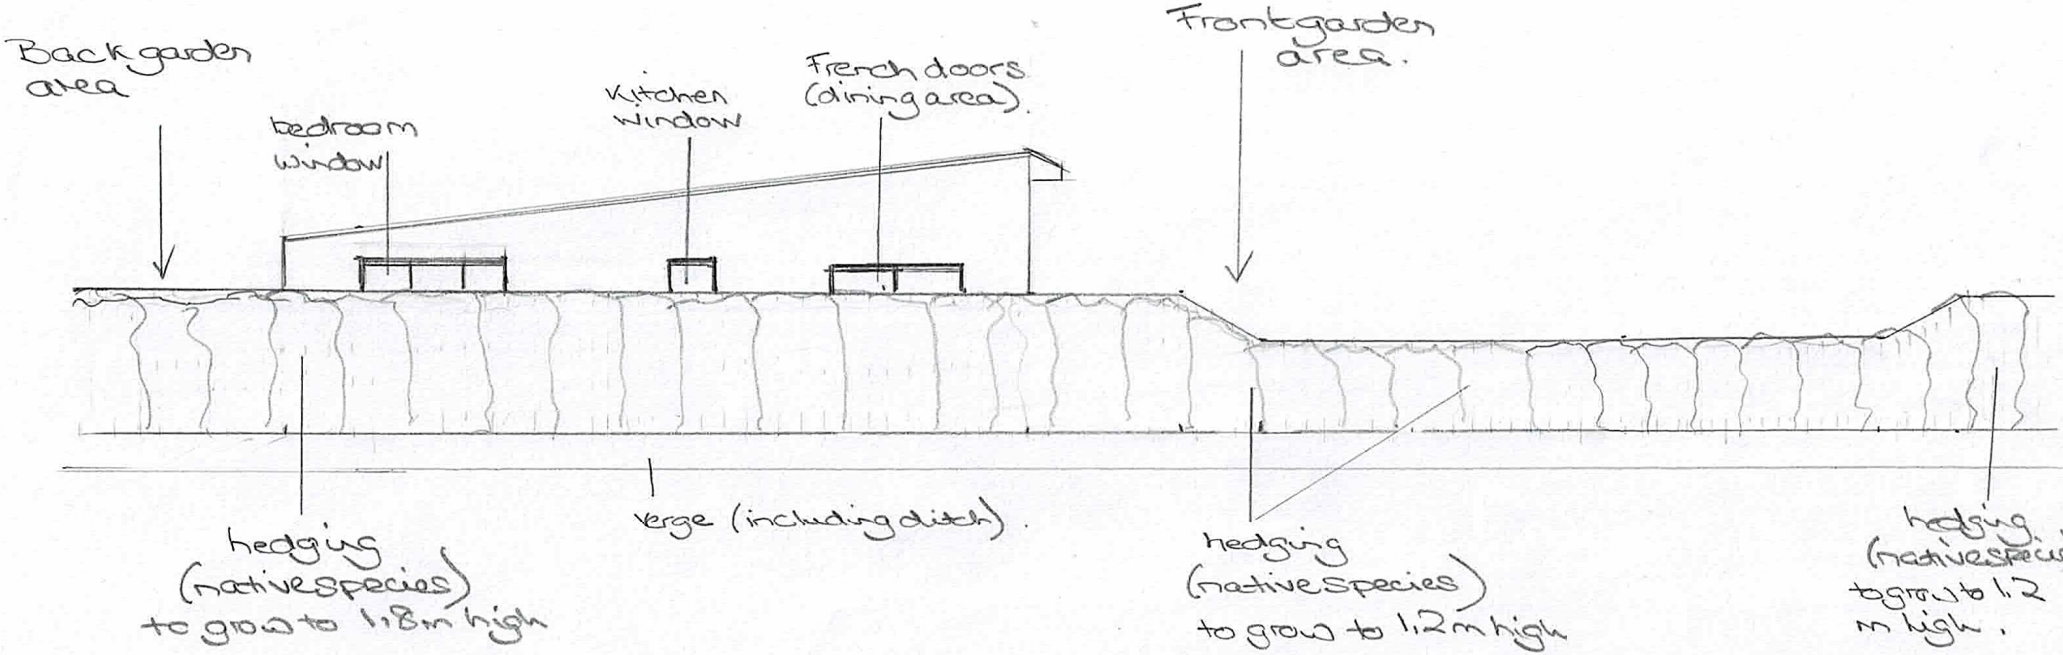

Scale 1:100

1 metre