Bayfields Opticians - SN6 6DF

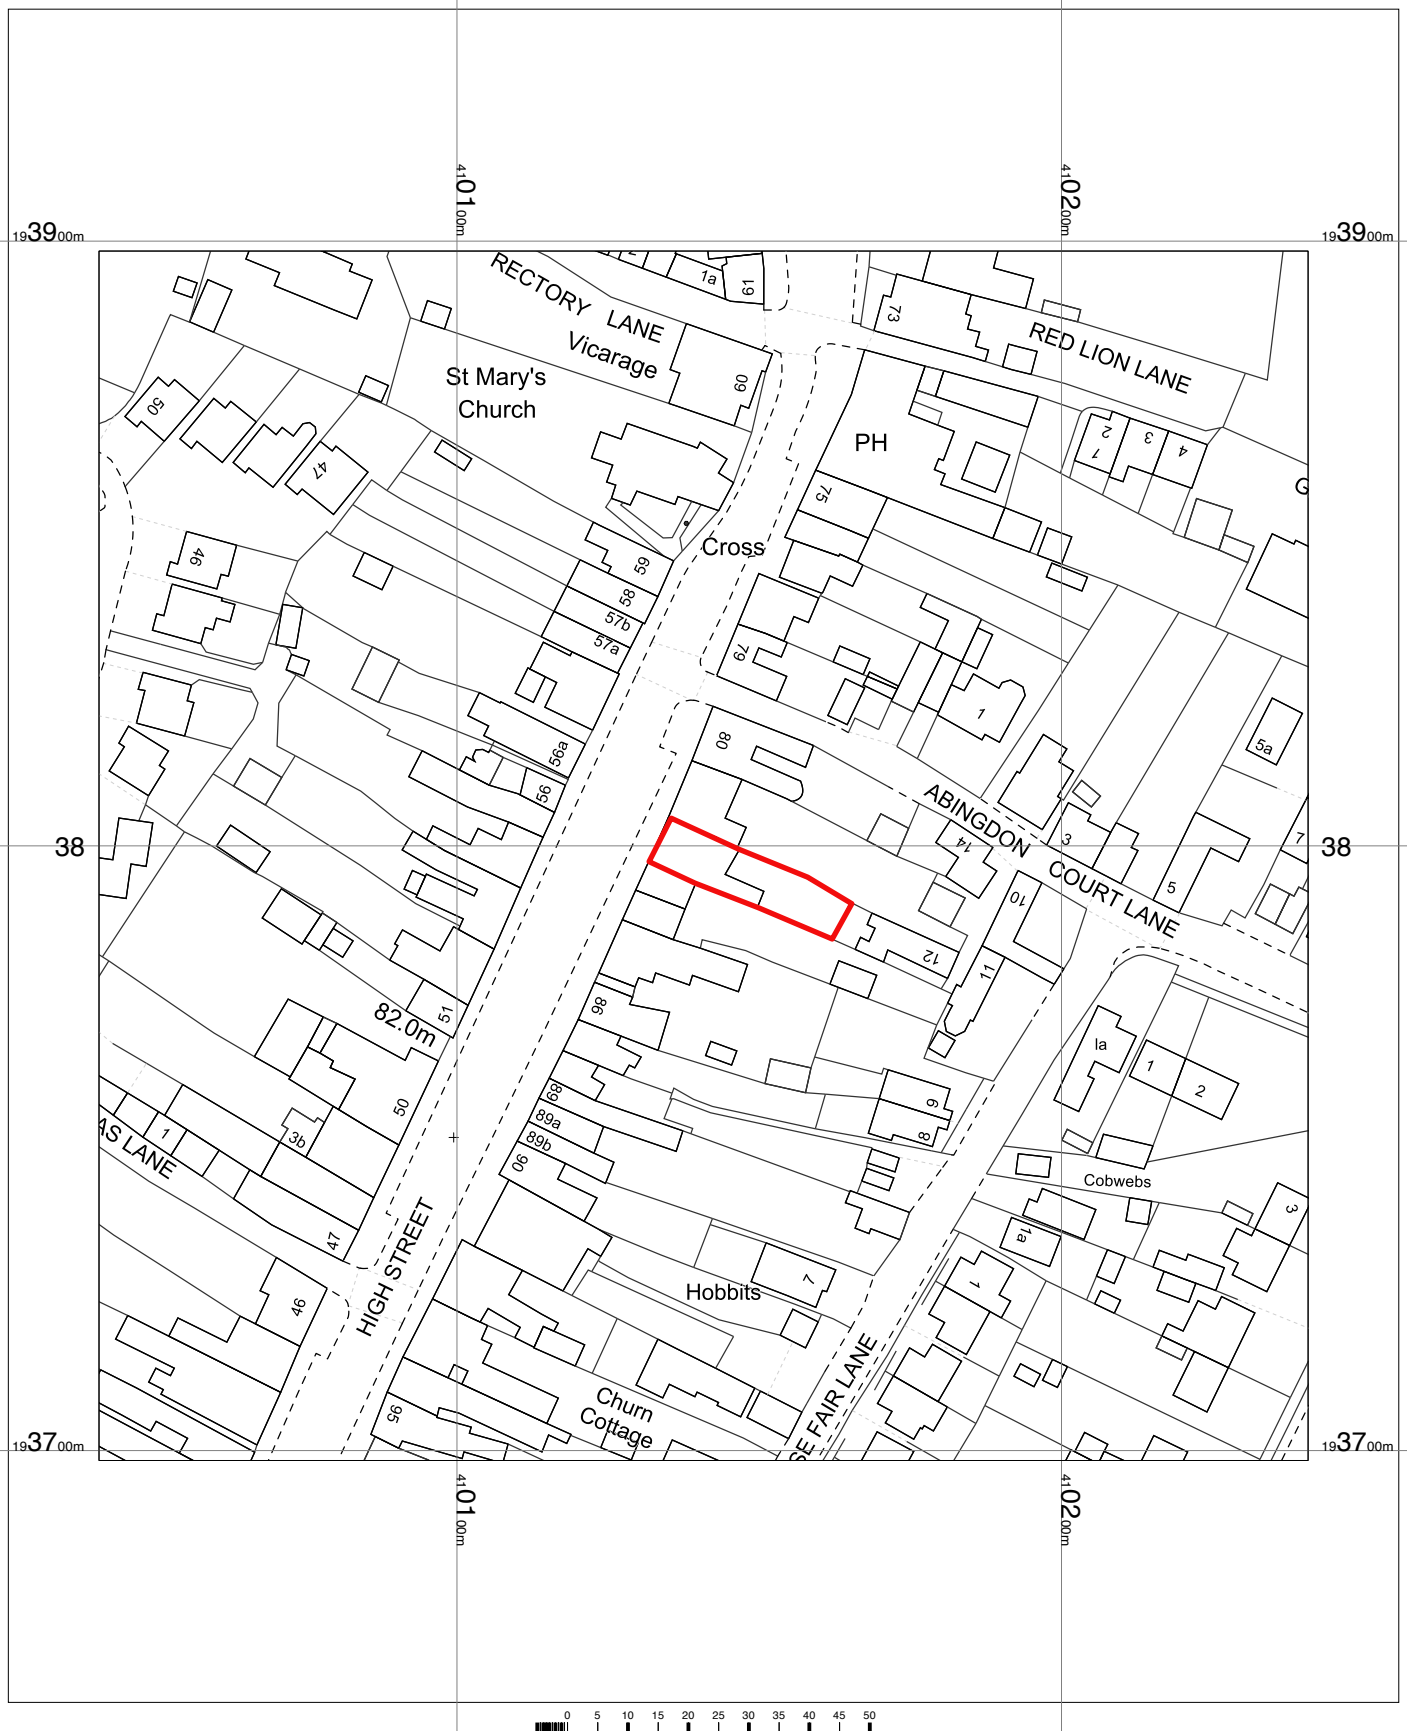

N

OSMasterMap 1250/2500/10000 scale
Wednesday, November 8, 2023, ID: CM-01134622
www.centremapslive.co.uk

1:1250 scale print at A4, Centre: 410141 E, 193798 N

©Crown Copyright Ordnance Survey. Licence no. AC0000849896

Ordnance Survey Licensed Data

ashleighsigns.com