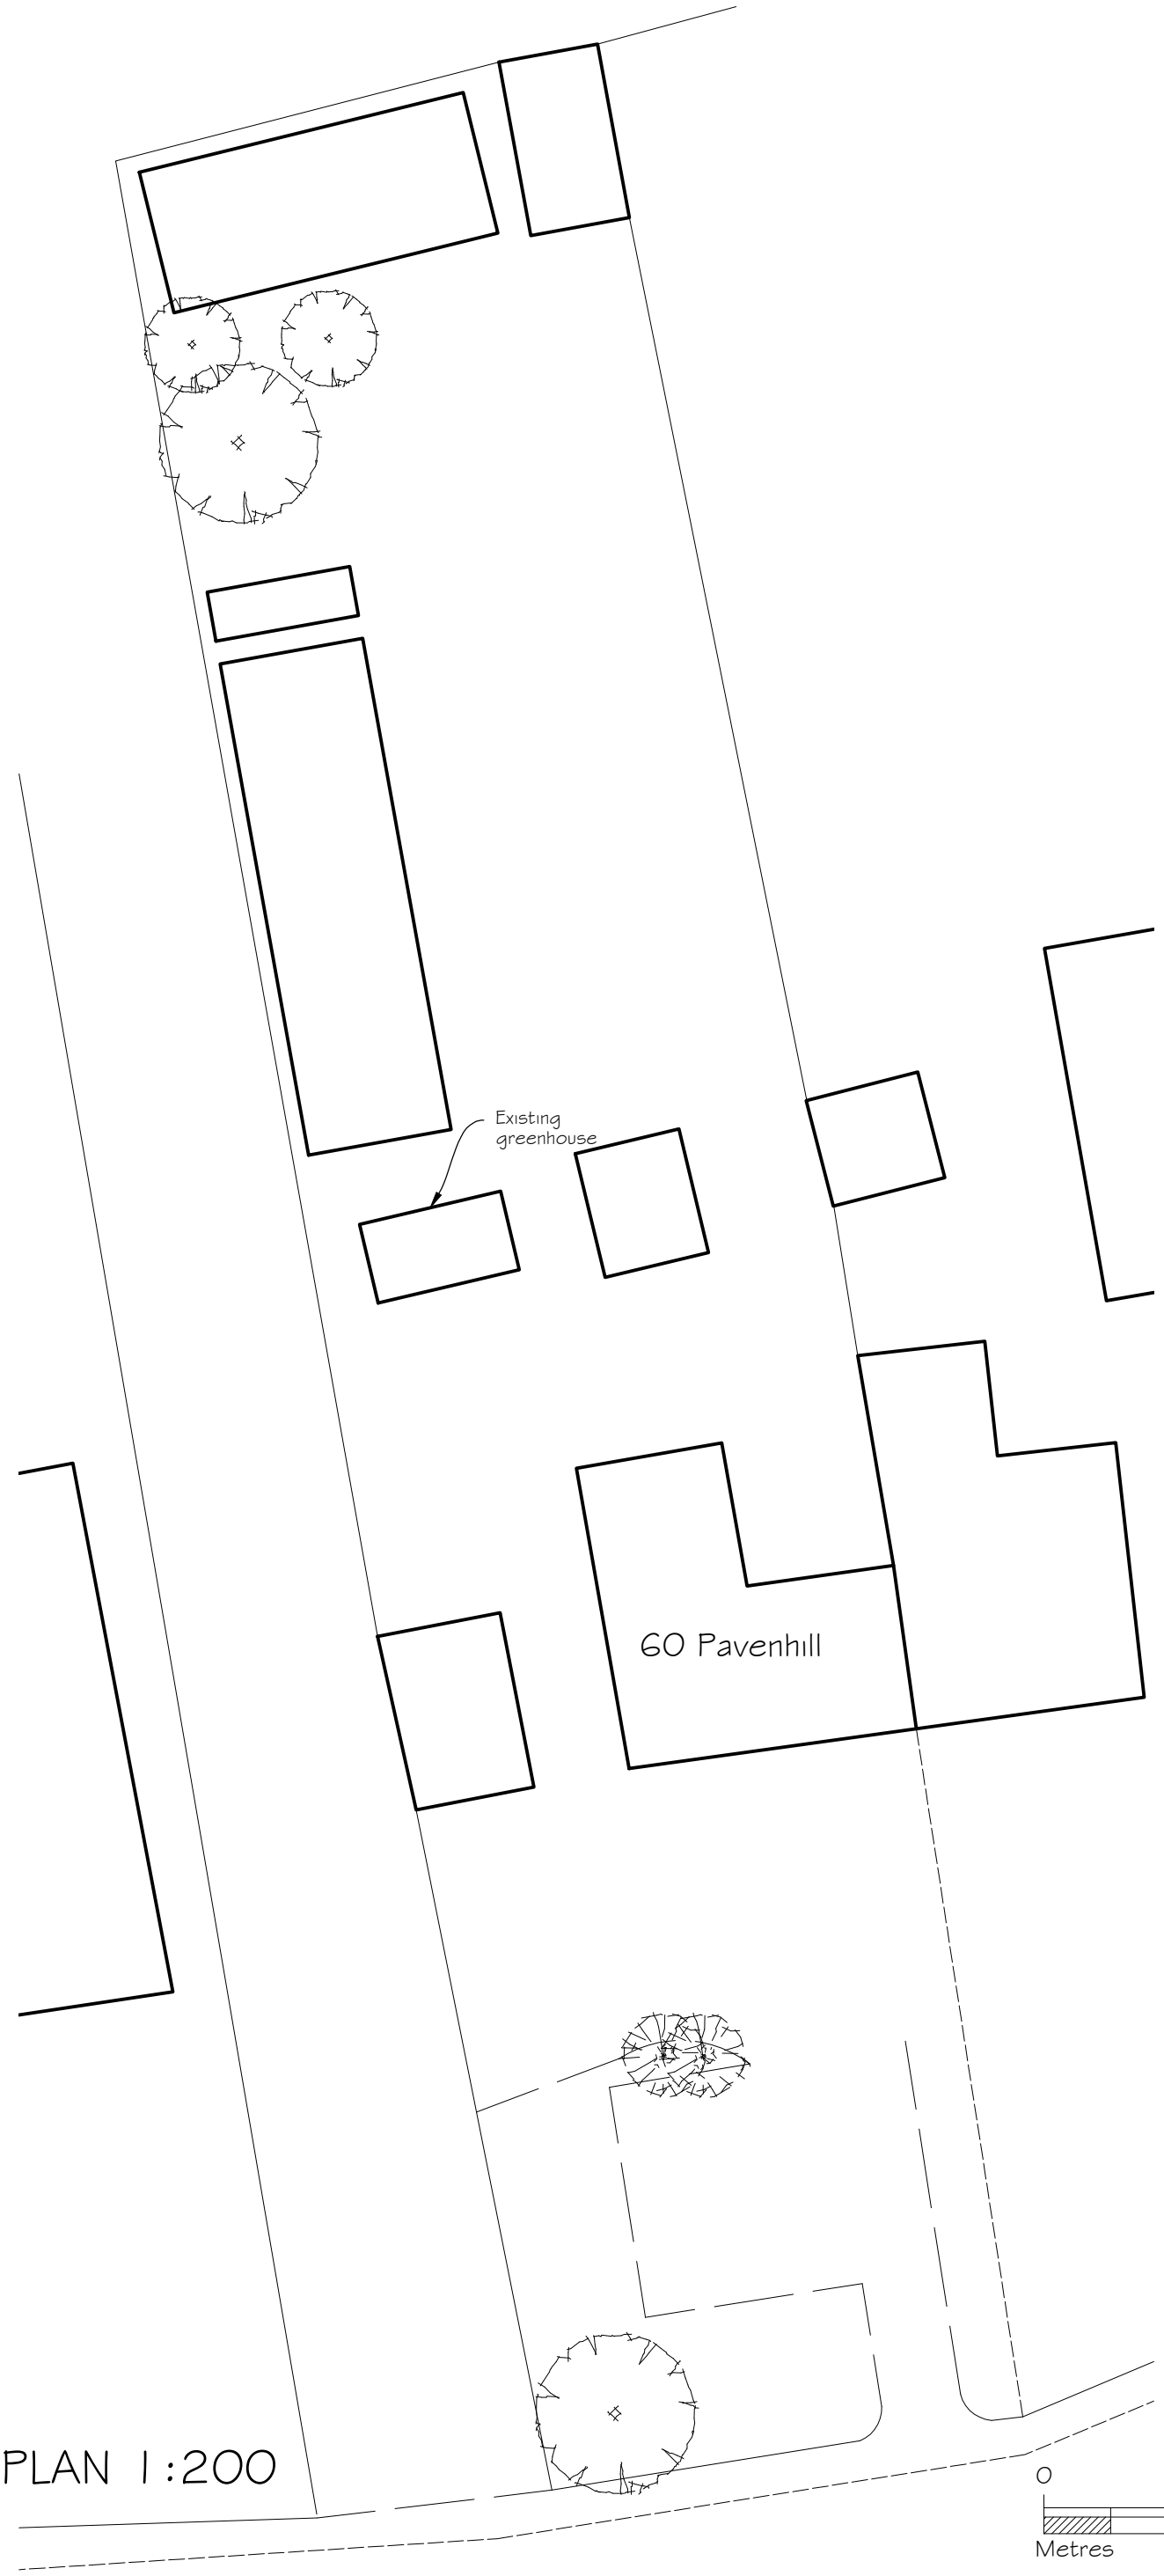


SITE PLAN 1:200

0 10

Metres

Rev Date Notes

TOWN AND COUNTRY PLANNING DEVELOPMENT CONSULTANTS

LPC (TRULL) LTD.,
TRULL, TETBURY, GLOUCESTERSHIRE GL8 8SQ
Tel: 01285 841433 email: admin@lpctrull.com

Client
Mr S Salmon

Project
60 Pavenhill, Purton

Drawing
SITE PLAN - EXISTING

Date: November 2023 Scale: 1:200 @ A3

Drawing Number
LPC 5340 EX 102