REVISIONS

> Planning Issue 09/11/23

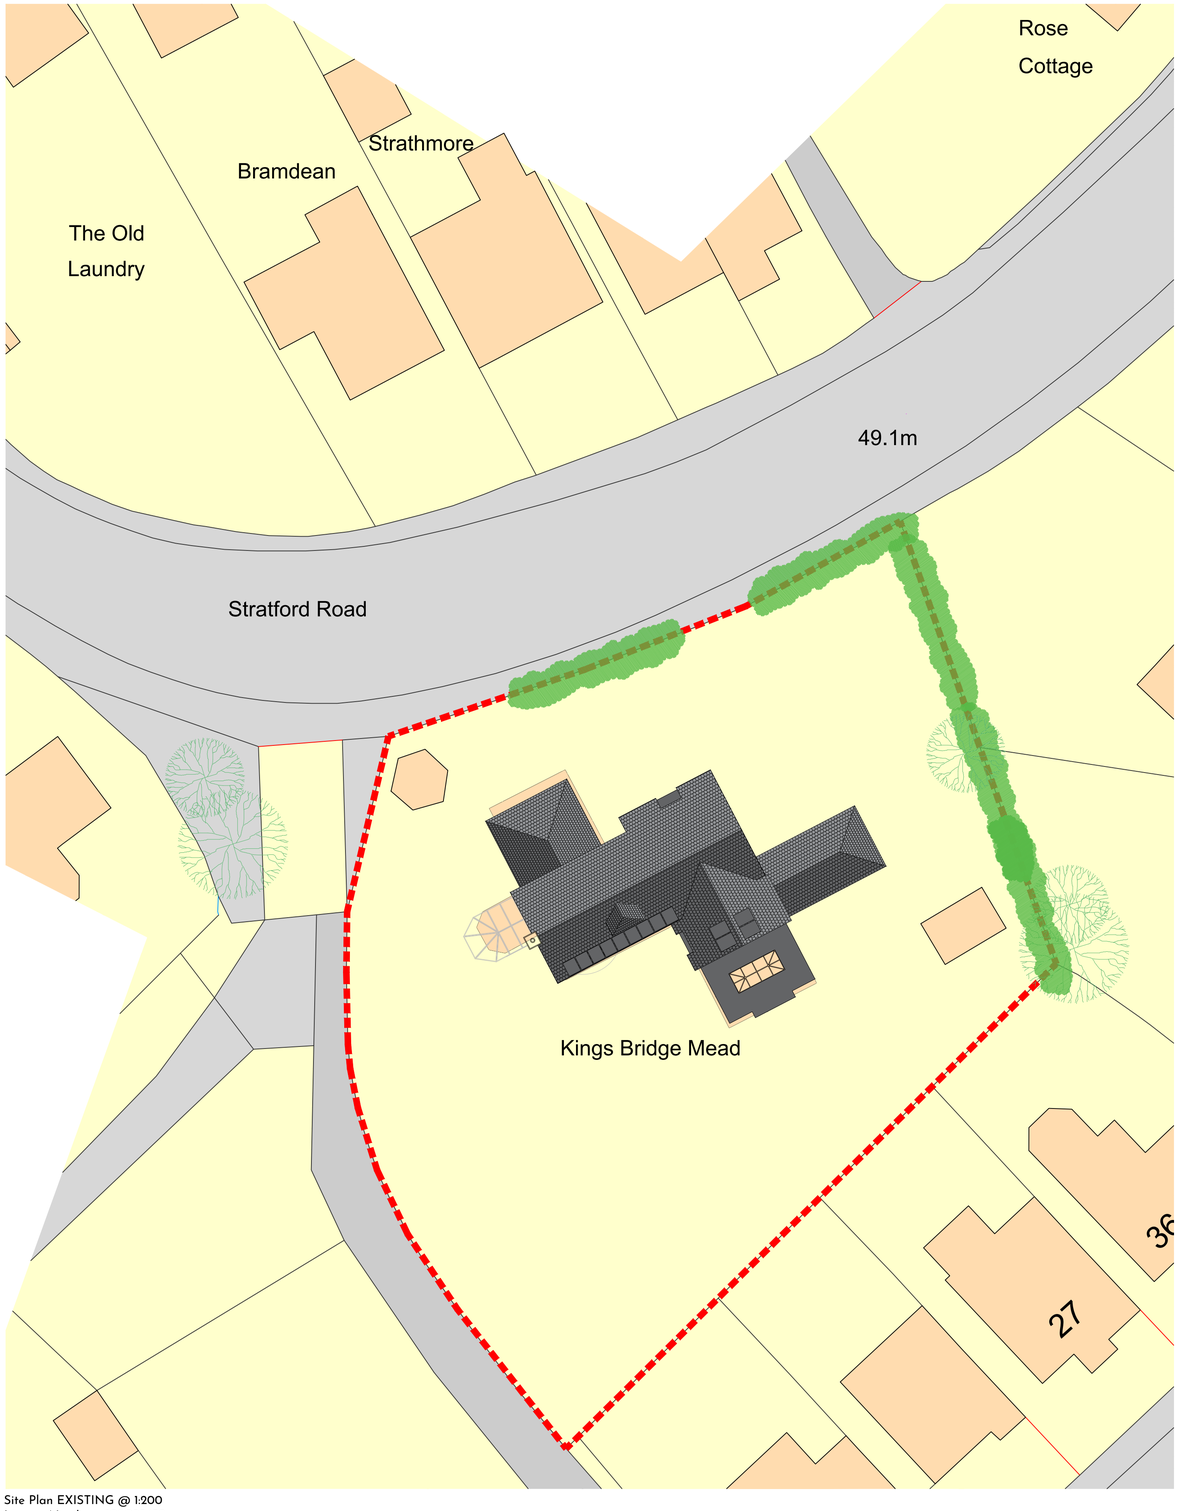


Site Plan EXISTING @ 1:200
Licence Number - 100022432

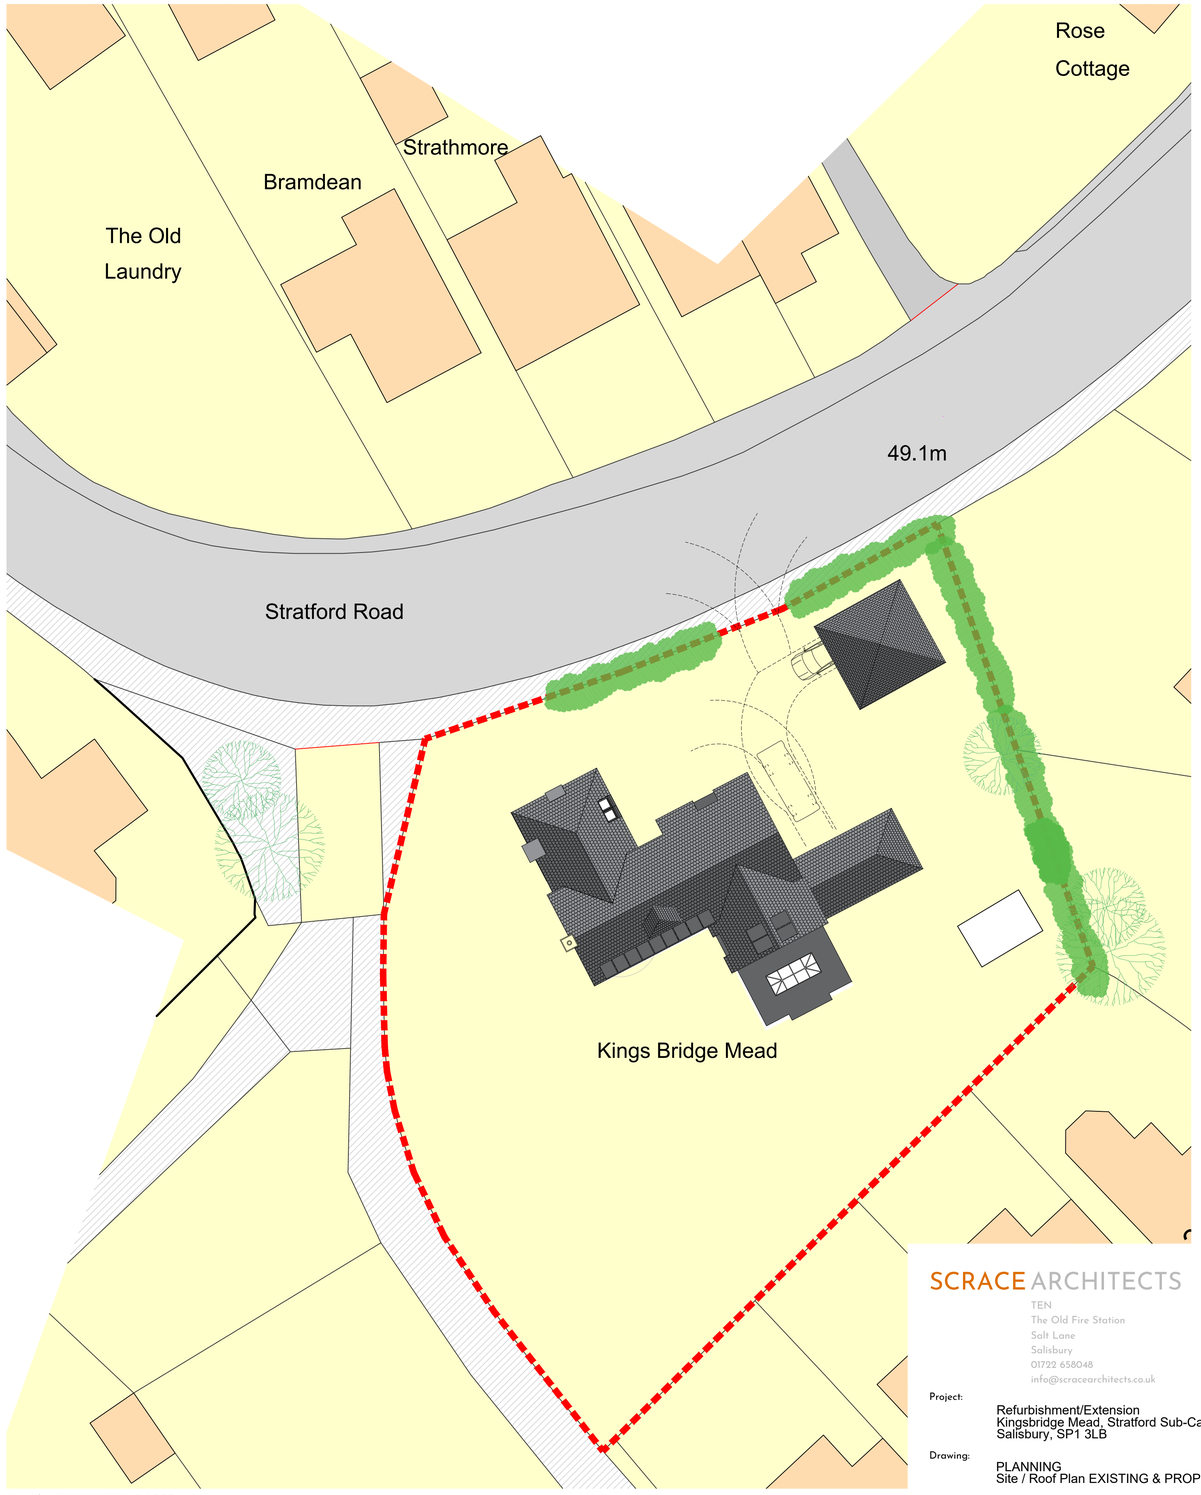


Site Plan PROPOSED @ 1:200
Licence Number - 100022432

SCALE IN METRES / 1:200

0 4 10 20

SCRACE ARCHITECTS
TEN
The Old Fire Station
Salt Lane
Salisbury
01722 658048
info@scracearchitects.co.uk

Project:
Refurbishment/Extension
Kingsbridge Mead, Stratford Sub-Castle
Salisbury, SP1 3LB

Drawing:
PLANNING
Site / Roof Plan EXISTING & PROPOSED

Drawing No: 23_105 / P001

Scale: 1:200 @ A1

Origin: JUNE 2023

Drawn by: TS