© COPYRIGHT SCRACE ARCHITECTS 2019
DRAWING MUST NOT BE COPIED, USED OR DISCLOSED WITHOUT PRIOR PERMISSION.

THIS DRAWING MUST NOT BE SCALED. ALL DIMENSIONS ARE TO BE CHECKED ON SITE BEFORE WORK IS COMMENCED. ANY DISCREPANCIES ARE TO BE REPORTED IMMEDIATELY TO THE CONSULTANTS.

REVISIONS

>	Planning Issue	09/11/23

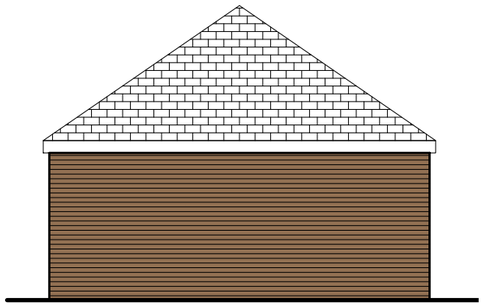

Side Elevation

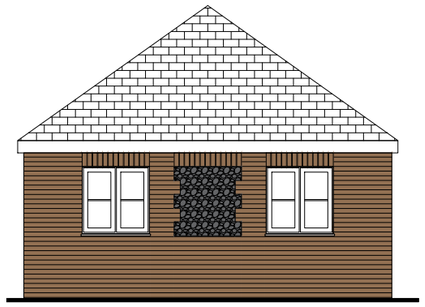

Front Elevation

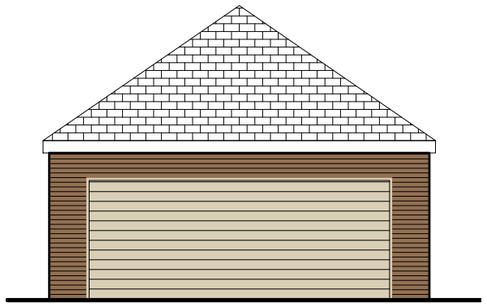

Side Elevation

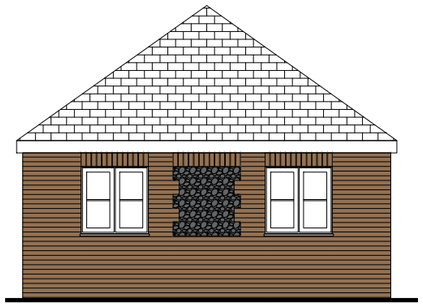

Rear Elevation

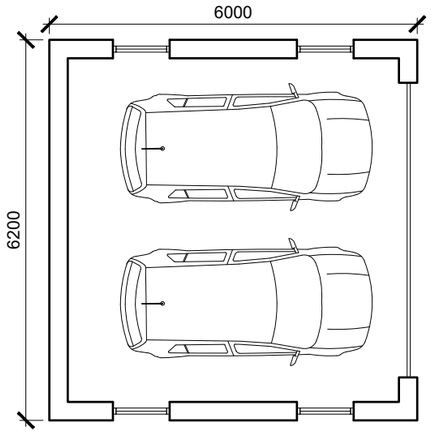

Double Garage Plan

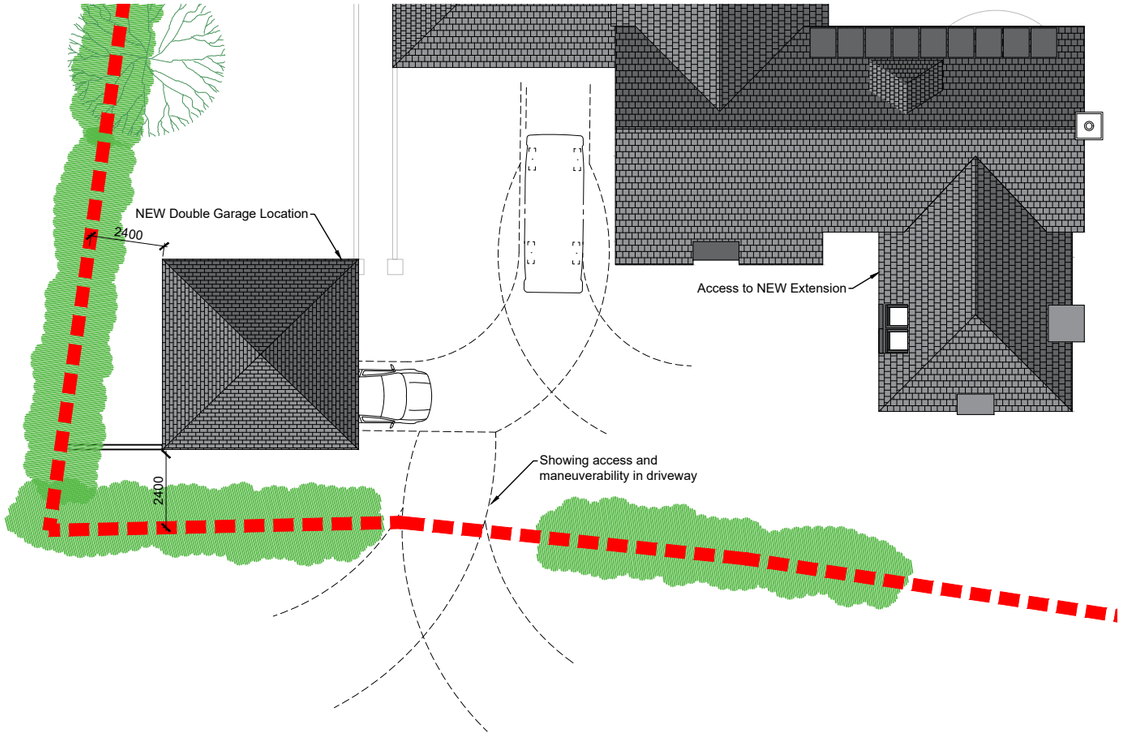

Roof Plan with Swept Path Analysis

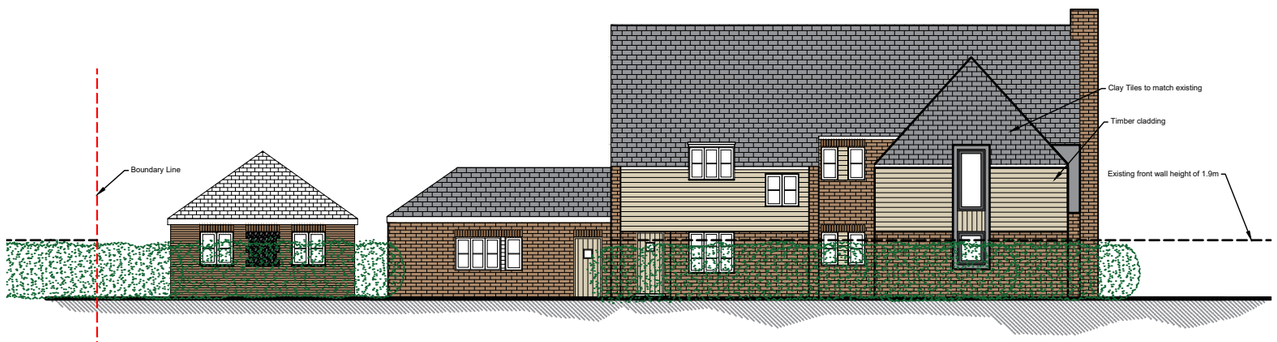

SCALE IN METRES / 1:50

0 1 5

SCRACE ARCHITECTS
TEN
The Old Fire Station
Salt Lane
Salisbury
01722 658048
info@scracearchitects.co.uk

Project:
Extension/Refurbishment
Kingsbridge Mead, Stratford Sub-Castle
Salisbury, SP1 3LB

Drawing:
SKETCH
Double Garage Layout

Drawing No: 23_105 / sk001

Scale: 1:50 @ A3

Origin: SEP 2023

Drawn by: TS