# 2 Brow Cottage

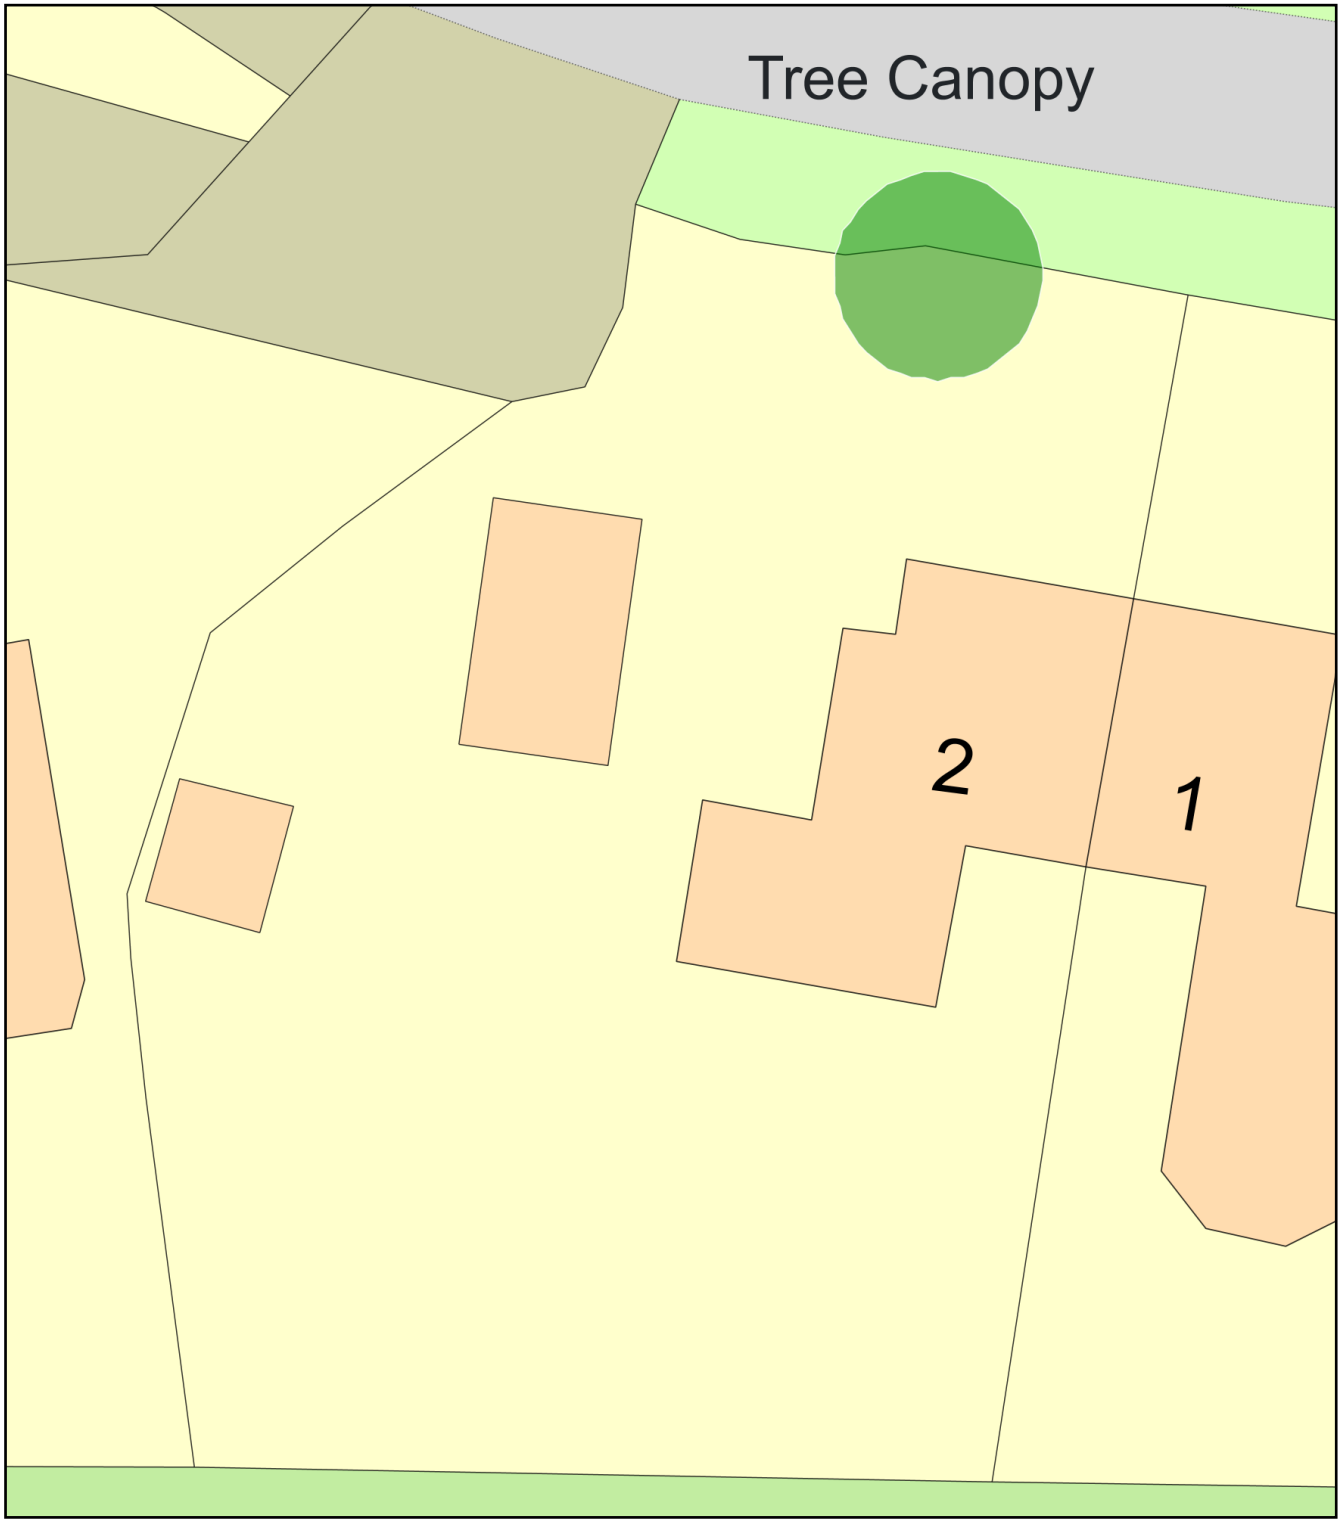


0 10
Metres

N

ReQuestaPlan

Plan Produced for: Heather Newby

Date Produced: 09 Nov 2023

Plan Reference Number: TQRQM23313222655628

Scale: 1:200 @ A4

© Crown copyright and database rights 2023 OS 100042766