7 Betjeman Road Trees

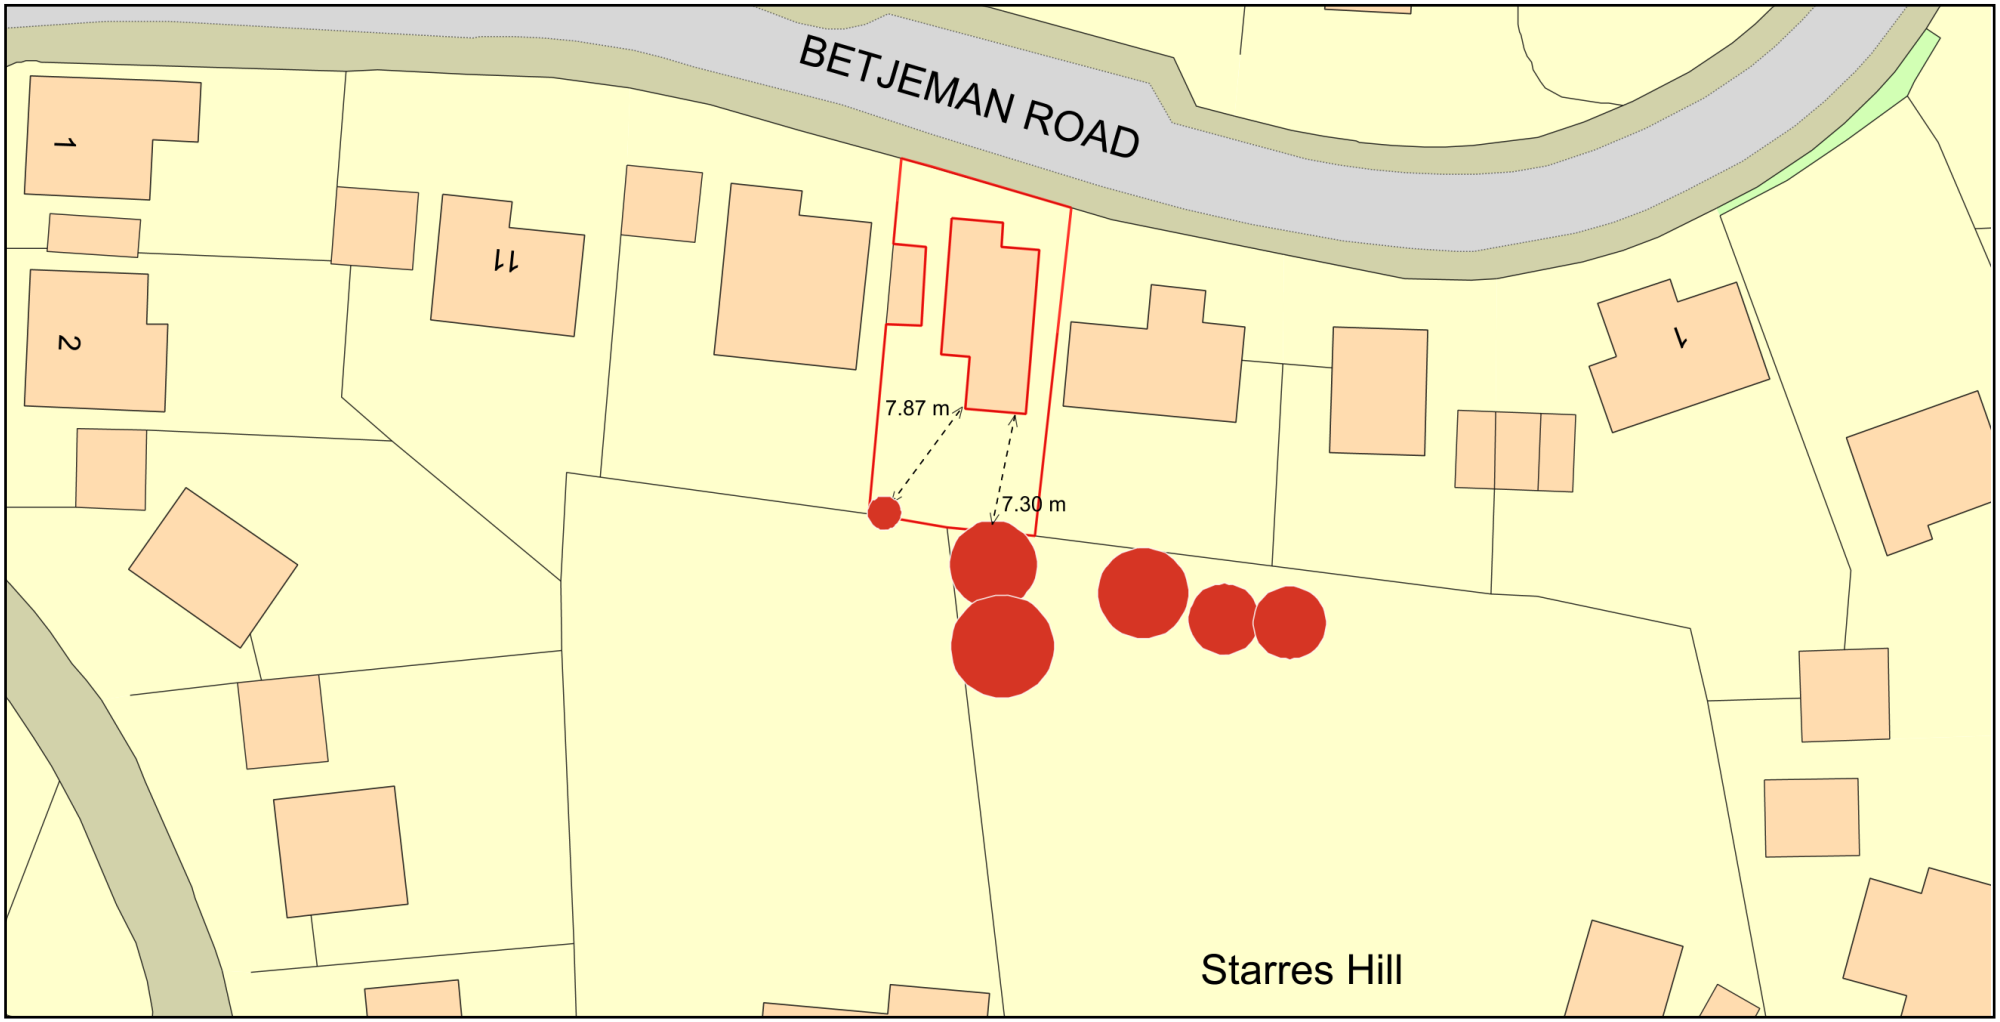

ReQuestaPlan

Plan Produced for:	Wiltshire Planning Team
Date Produced:	09 Nov 2023
Plan Reference Number:	TQRQM23313223117200
Scale:	1:500 @ A4

© Crown copyright and database rights 2023 OS 100042766