

PROPOSED SOUTH ELEVATION

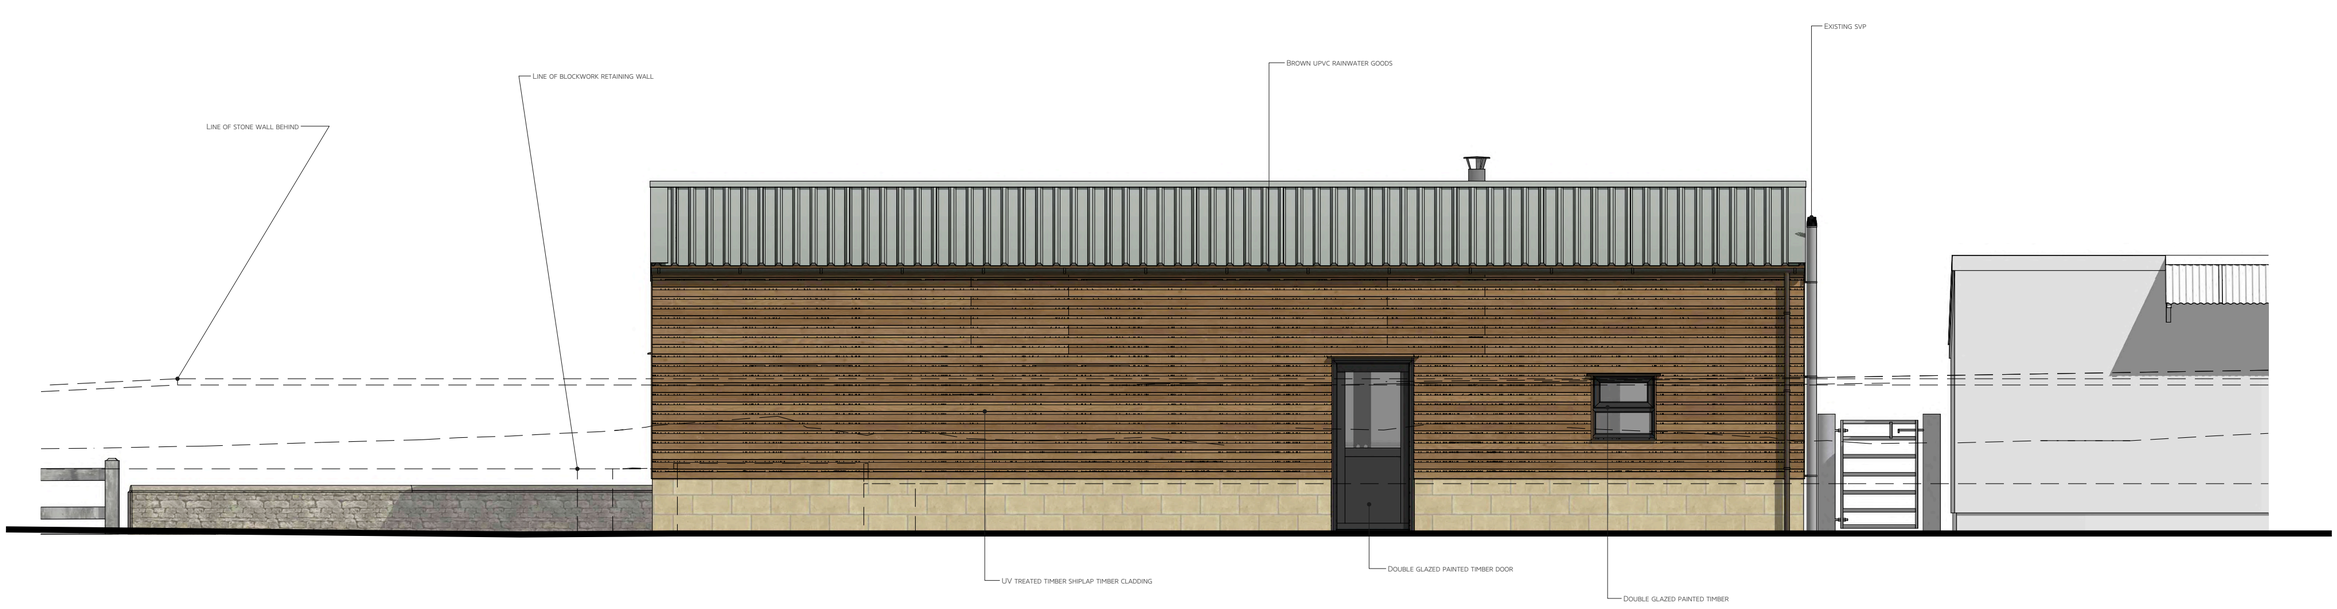

PROPOSED NORTH ELEVATION

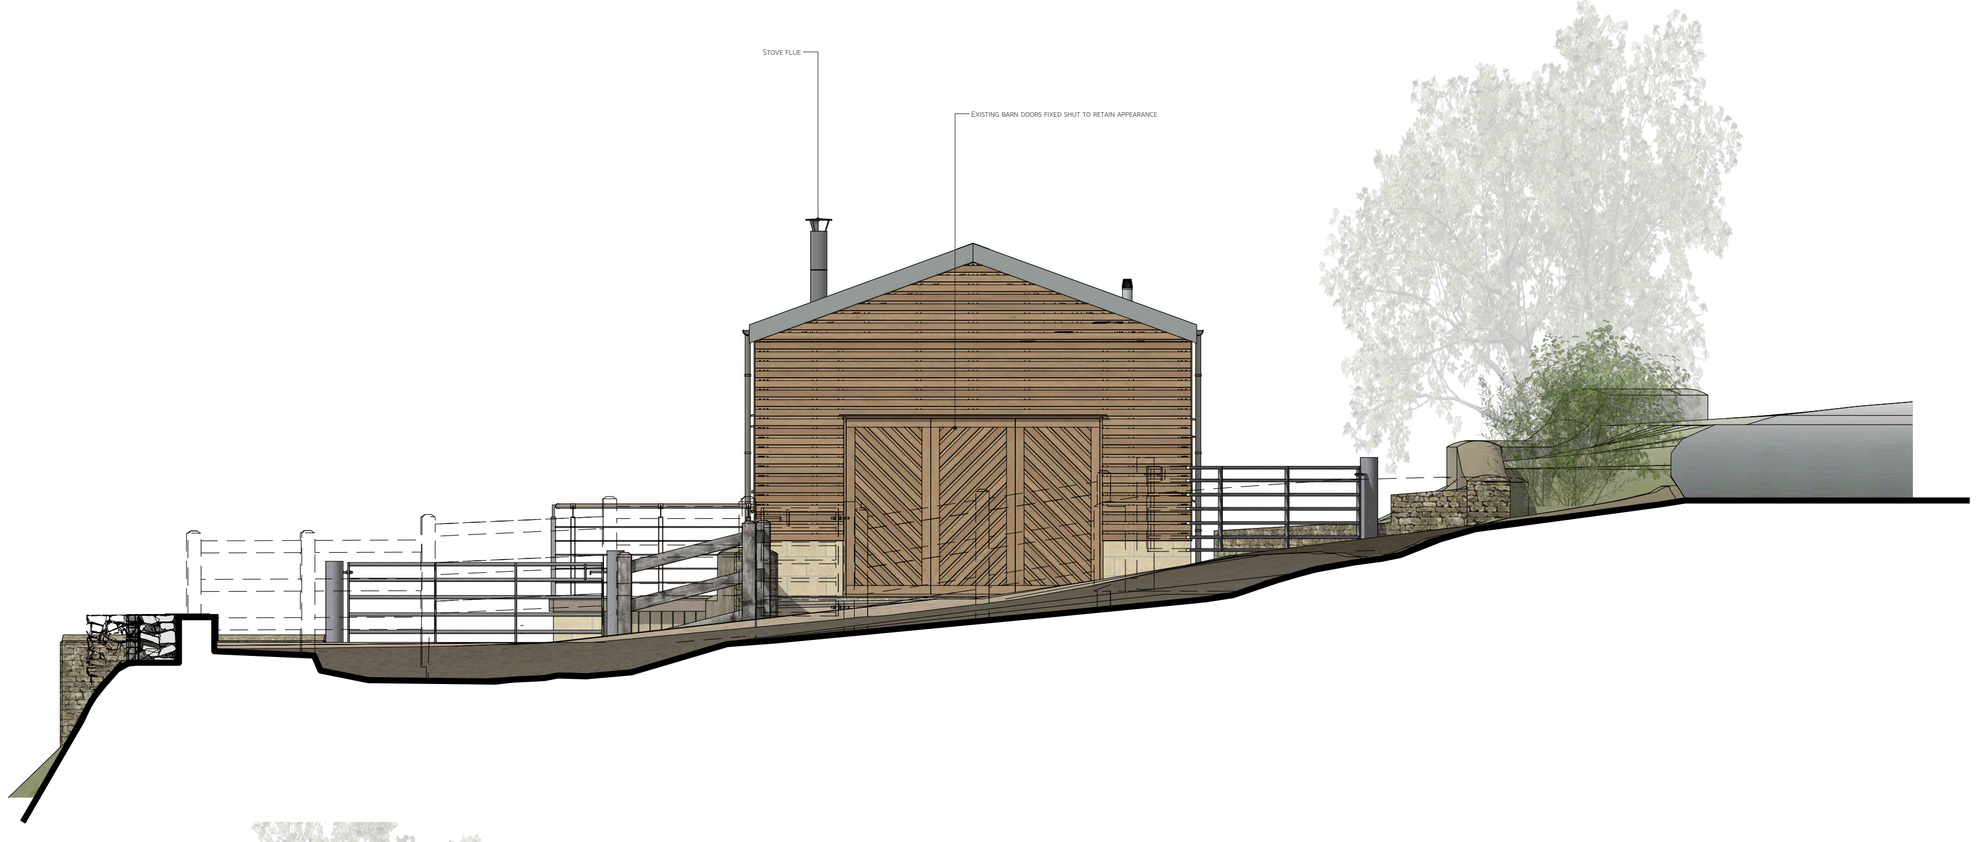

PROPOSED EAST ELEVATION

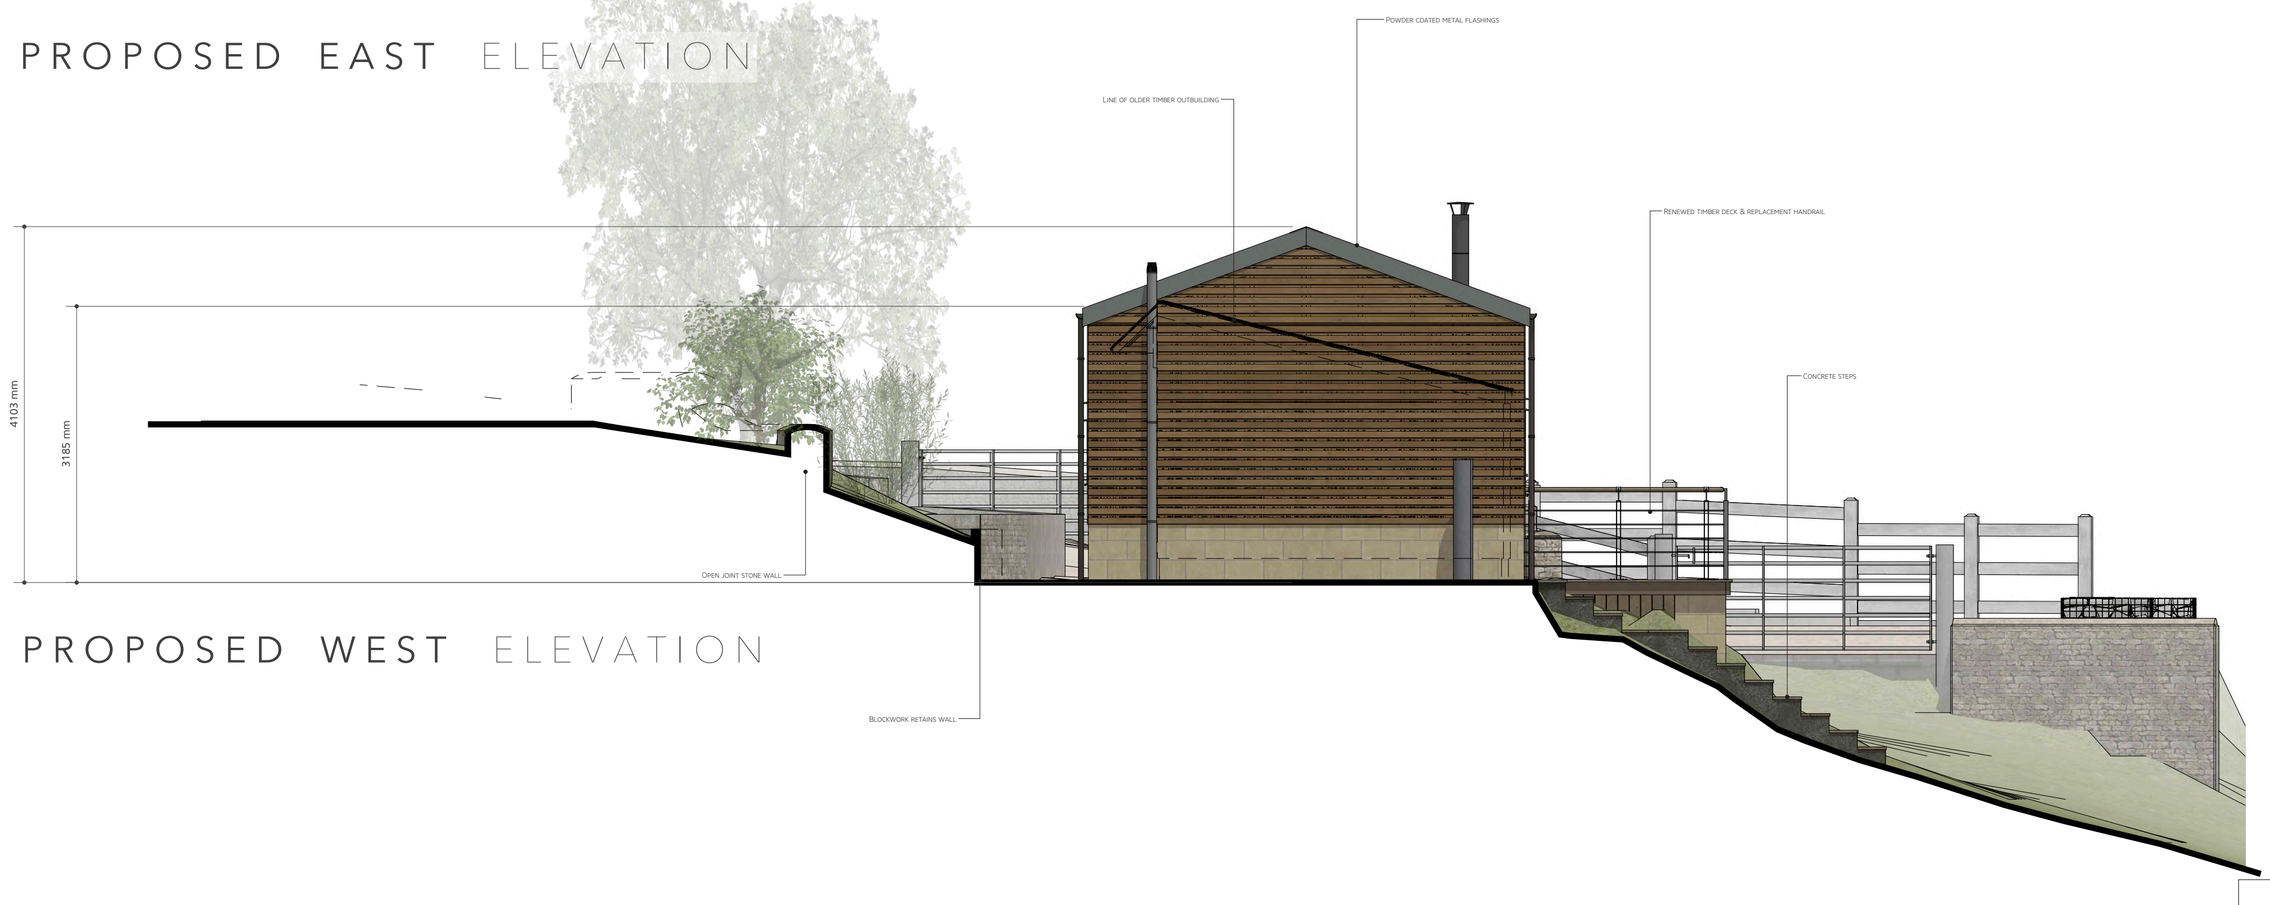

PROPOSED WEST ELEVATION

0 1 5

METRES 1:50 @ A1

architecture

ANDREW JARVIS :: ANGEL FARM, LUCKINGTON ROAD, SHERSTON, WILTSHIRE, SN16 0QA :: MAY 9, 2023