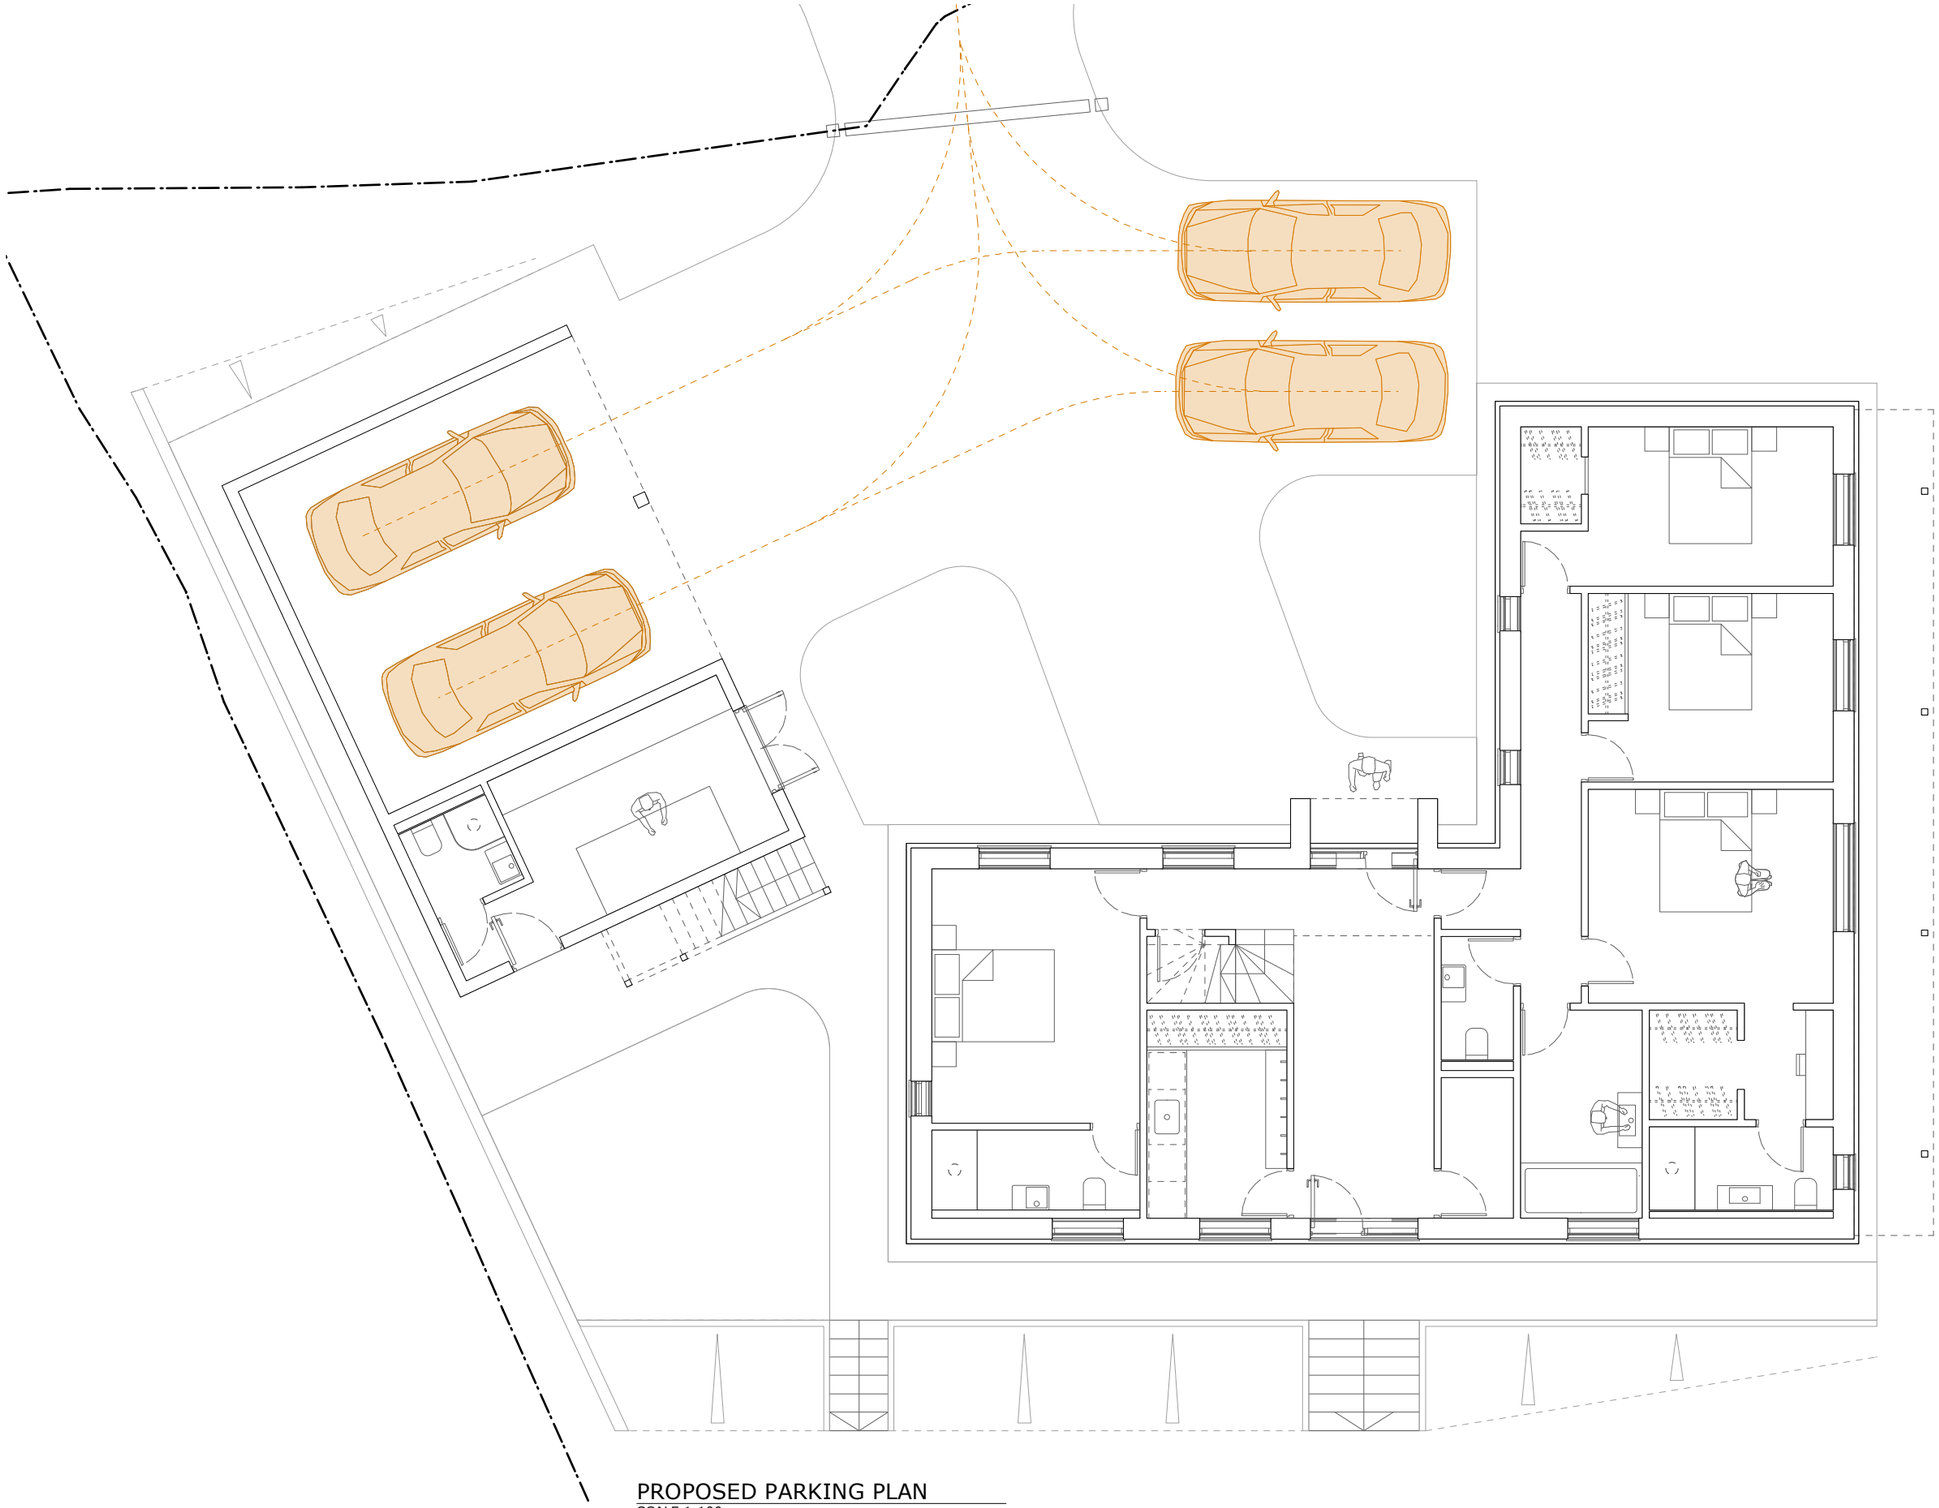

PROPOSED PARKING PLAN
SCALE 1:100

0 5 10 15 20 M

PROPOSED PARKING PLAN

Dwg No: 2305/2060_P1

6 KINGS ROAD

October 2023 / 1:100@A3

T O B I A S W E A V E R A R C H I T E C T

T: 01962 623 836 / www.tobiasweaver.com

These Plans have been prepared for the purpose of obtaining Planning Permission and/or Building Regulation Approval for the work shown thereon only and should not be used for any other purpose.

These Plans remain the copyright of the architect and must not be copied or reproduced in any way without written permission with the exception of Local Authorities for Planning Purposes

© Tobias Weaver Architect