

EXISTING SOUTH ELEVATION

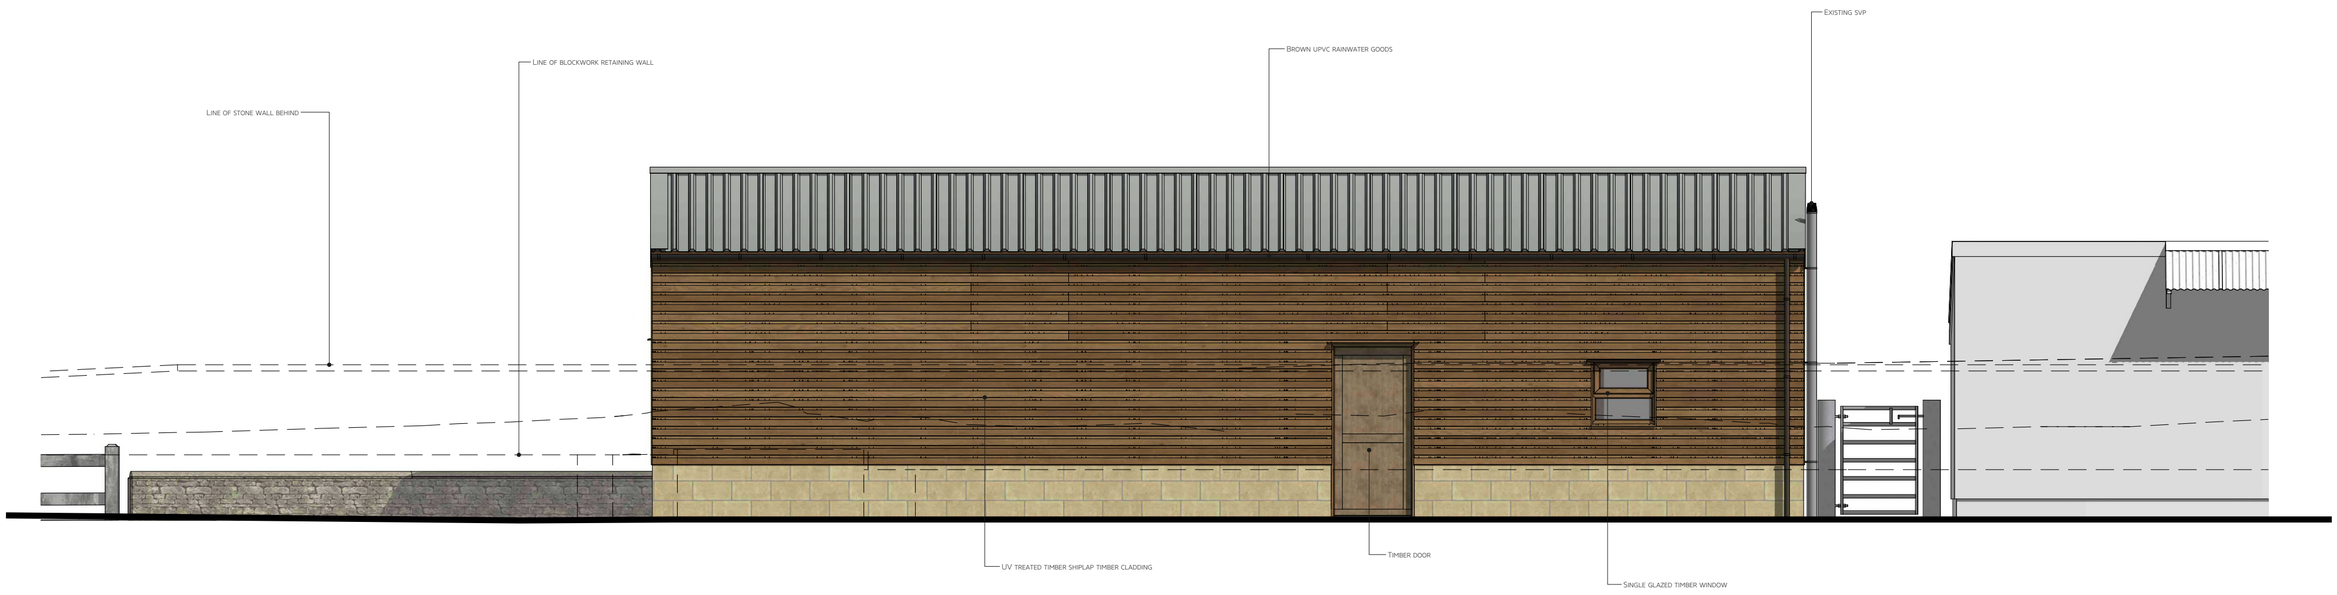

EXISTING NORTH ELEVATION



EXISTING EAST ELEVATION

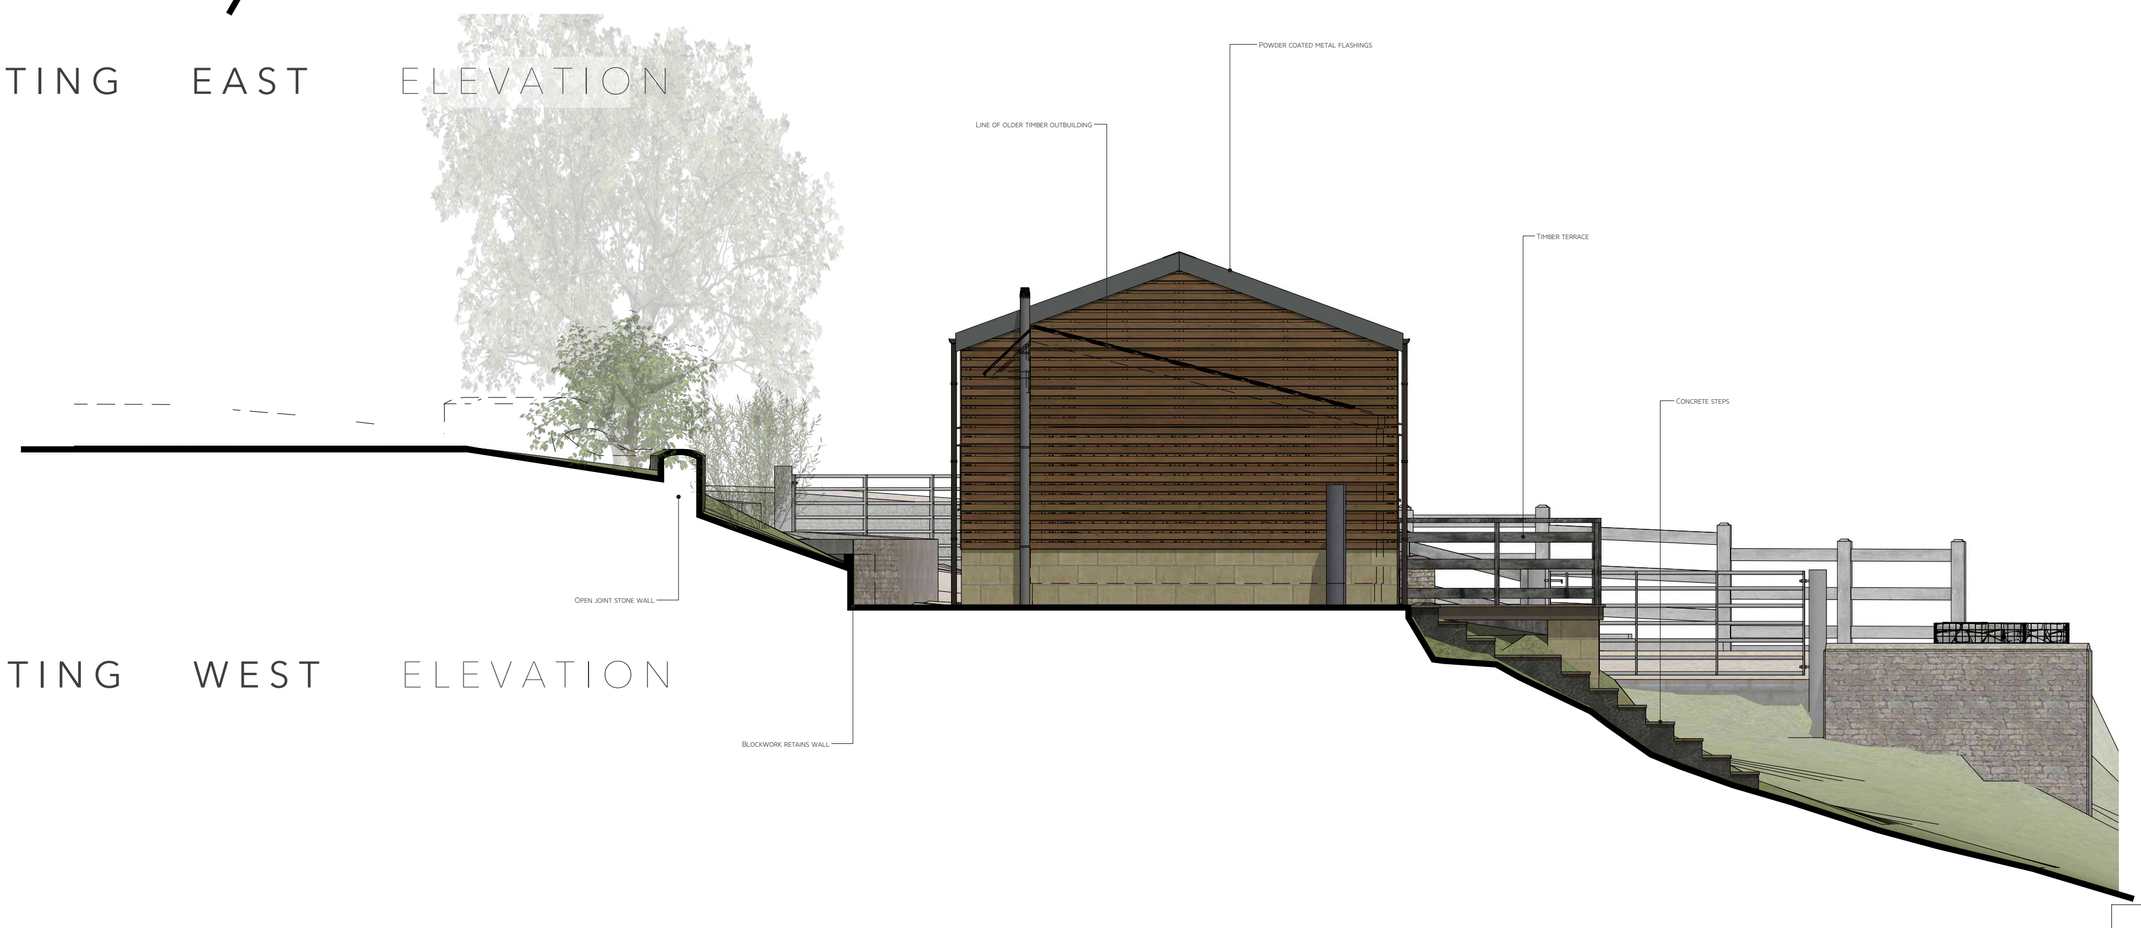

EXISTING WEST ELEVATION

0 1 5

METRES 1:50 @ A1

architecture