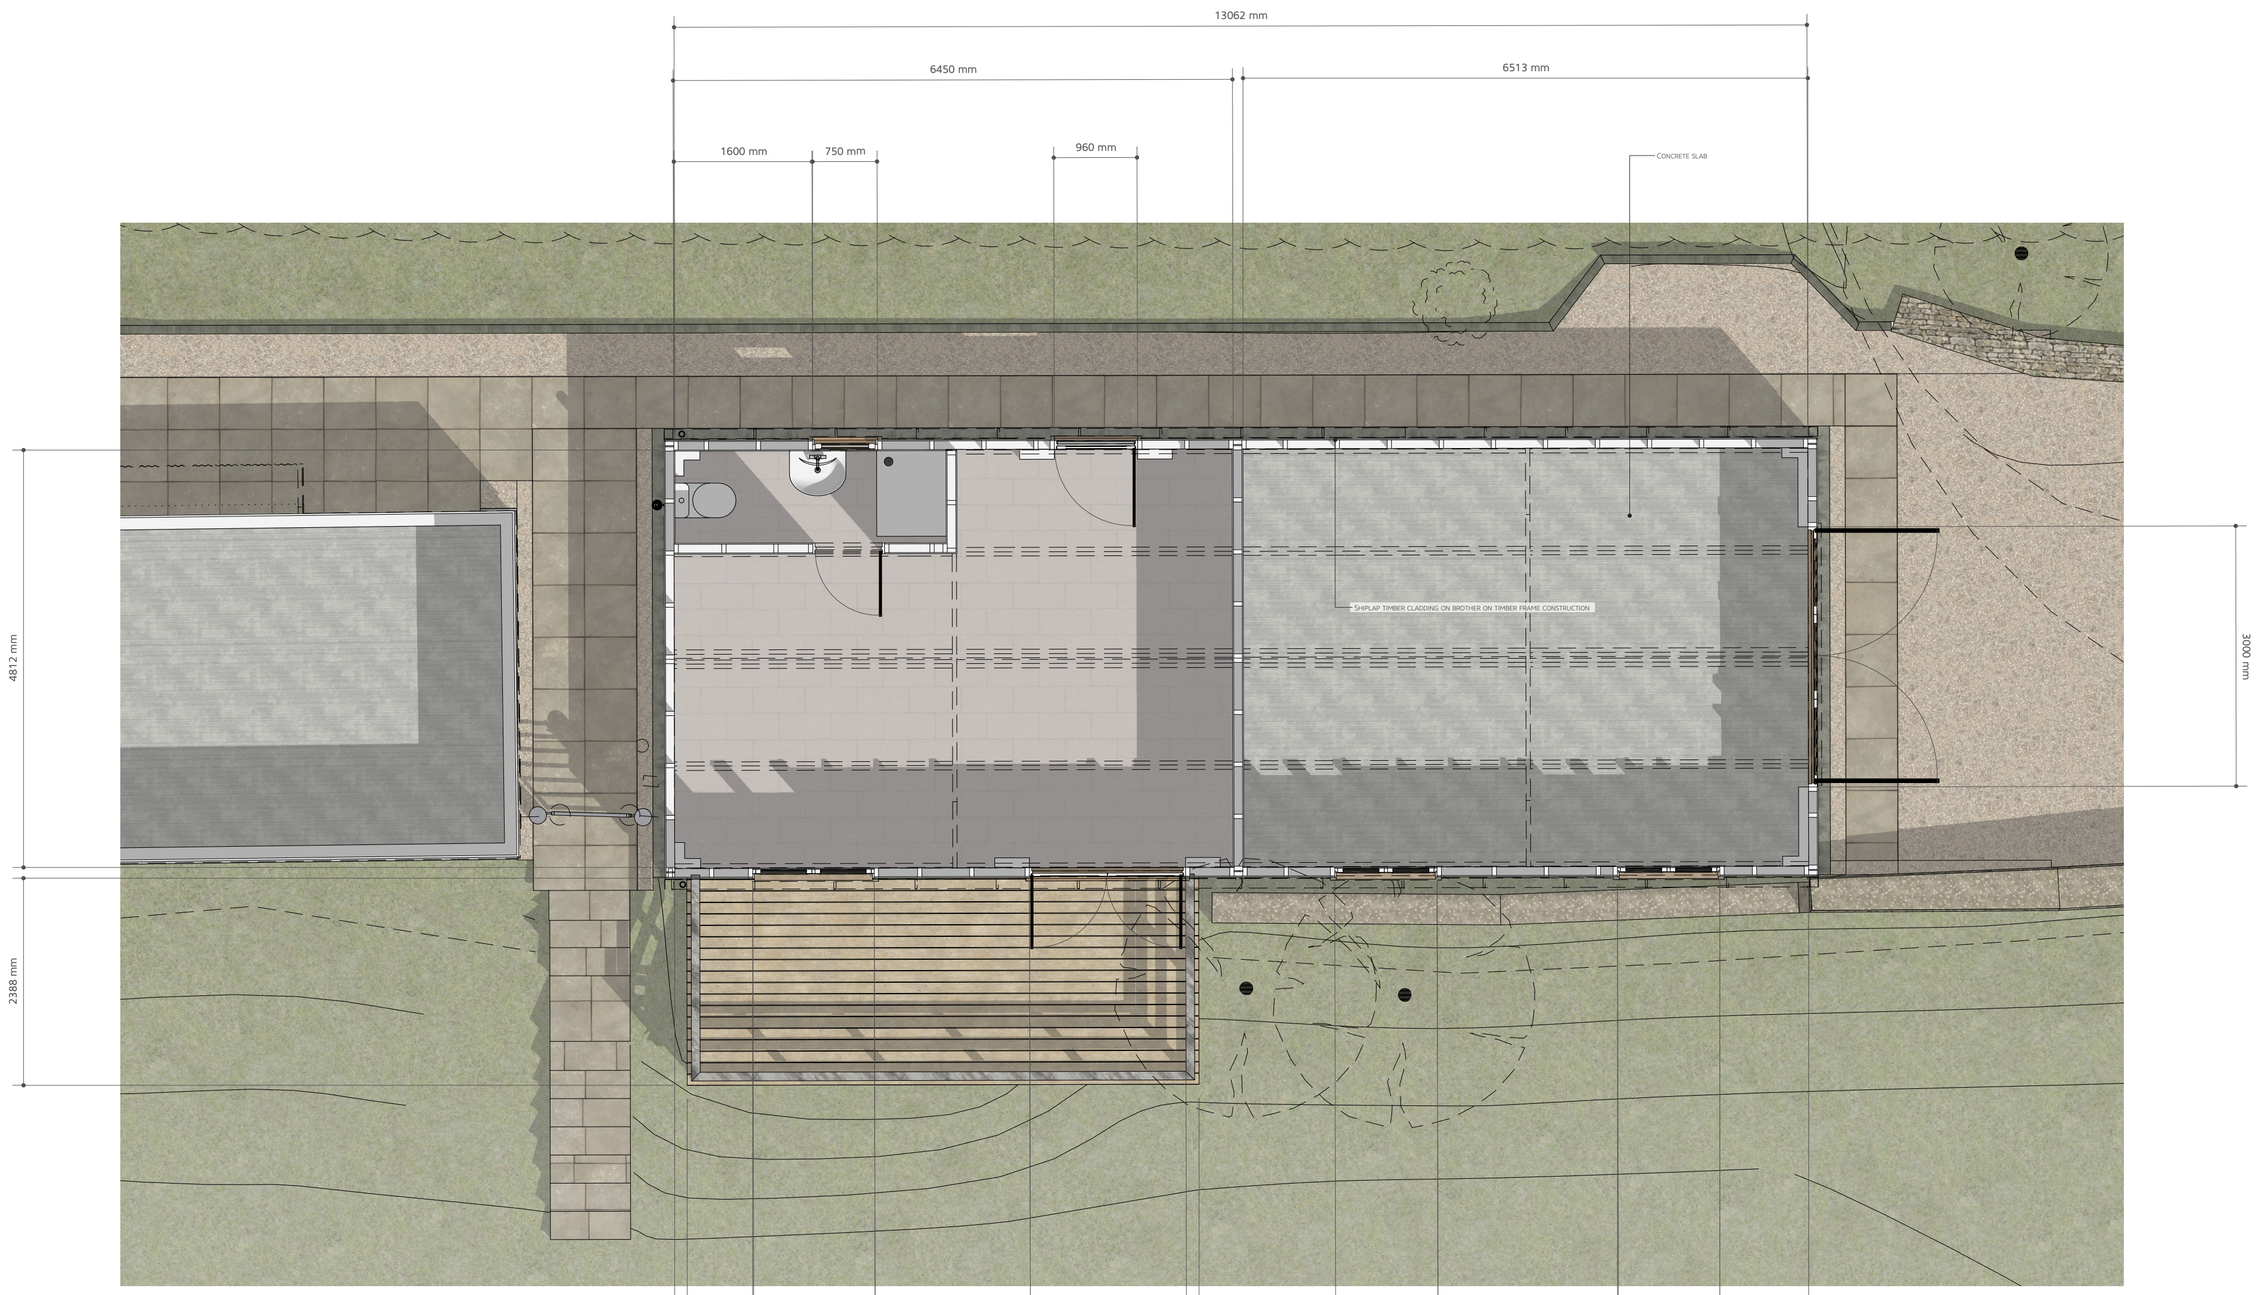

EXISTING GF PLAN

0 1 5

METRES 1:50 @ A1



EXISTING SITE PLAN

0 1 10

METRES 1:200 @ A1

architecture

ANDREW JARVIS :: ANGEL FARM, LUCKINGTON ROAD, SHERSTON, WILTSHIRE, SN16 0QA :: MAY 9, 2023