MATERIAL LEGEND

1] ROOF: NATURAL SLATE TILES. GREY.

2] RENDER: SILICONE RENDER. LIGHT NATURAL COLOUR. WITH HORIZONTAL MOVEMENT BEADS / PROFILES.

3] CLADDING: VERTICAL TIMBER RAINSCREEN CLADDING. DARK / BLACK. STAINED

4] BRICK: FACING BRICKWORK. STRETCHER BOND. GREY MULTI.

5] POSTS: TIMBER POSTS. NATURAL / OILED OAK.

6] ROOF WINDOW: FLUSH ALUMINIUM ROOFLIGHT. GREY/BLACK.

7] WINDOWS: OUTER FINISH BROWN/GREY. WITH HEAD AND CILL TO MATCH. ALL GROUND FLOOR WINDOWS TO BE PAS 24-2022.

8] BALUSTRADE: HORIZONTAL TENSION WIRE BALUSTRADE WITH TIMBER HANDRAIL.

9] COPING: METAL COPING. DARK GREY.

10] RAINWATER GOODS: DARK GREY

11] TERRACE: OUTER FINISH BROWN/GREY TO MATCH WINDOWS

12] EAVES: FASCIA AND SOFFIT. DARK GREY

13] ENTRANCE PORTICO: SILICONE RENDER. LIGHT NATURAL COLOUR. WITH HORIZONTAL MOVEMENT BEADS / PROFILES.

14] ENTRANCE DOOR: SOLID CORE. OUTER FINISH VERTICAL TIMBER. NATURAL / STAINED. ALL DOORS TO BE PAS 24-2022.

15] STAIRS: TIMBER EXTERNAL STAIR. BALUSTRADE TO MATCH.

16] GLAZED DOORS: OUTER FINISH BROWN/GREY. WITH HEAD AND CILL TO MATCH. ALL DOORS TO BE PAS 24-2022.

17] SOLAR PANEL: ROOF INTEGRATED PHOTOVOLTAIC PANEL

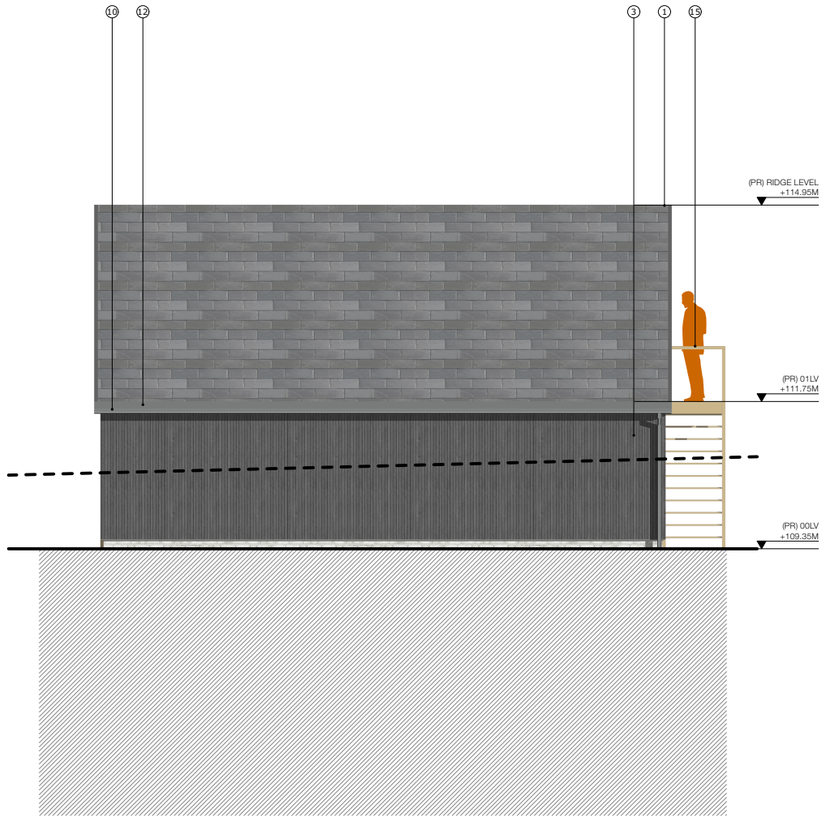

01 PROPOSED CARPORT ELEVATION WEST
SCALE 1:100

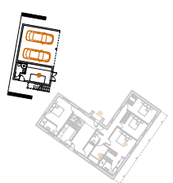

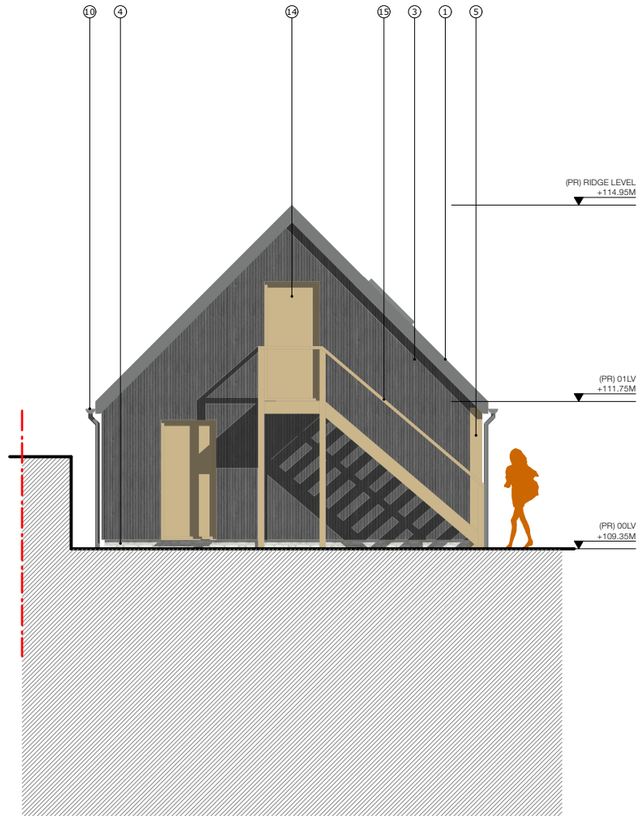

02 PROPOSED CARPORT ELEVATION SOUTH
SCALE 1:100

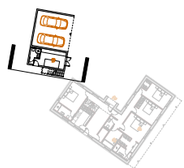

0 5 10 15 20 M

PROPOSED CARPORT ELEVATIONS (sheet 2)
Dwg No: 2305/4055_P1
6 KINGS ROAD
October 2023 / 1:100@A3

TOBIAS WEAVER ARCHITECT
T: 01962 623 836 / www.tobiasweaver.com

These Plans have been prepared for the purpose of obtaining Planning Permission and/or Building Regulation Approval for the work shown thereon only and should not be used for any other purpose.

These Plans remain the copyright of the architect and must not be copied or reproduced in any way without written permission with the exception of Local Authorities for Planning Purposes

© Tobias Weaver Architect