
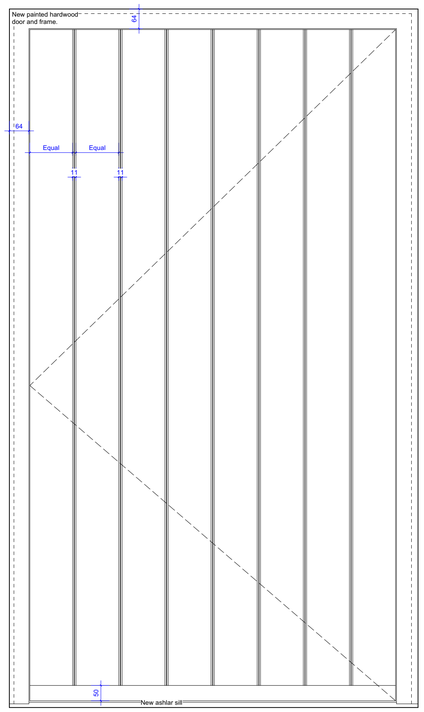


EDG13 EXTERNAL DOOR ELEVATION 1:10

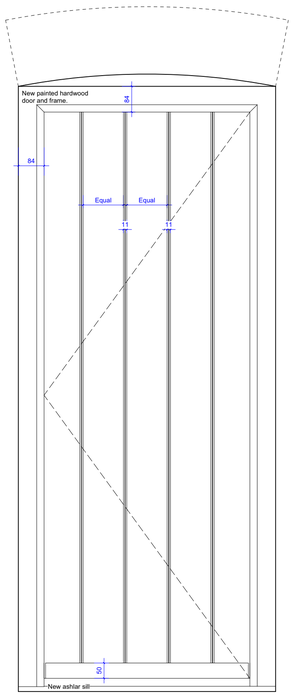


EDG14 EXTERNAL DOOR ELEVATION 1:10

JOINERY NOTES:


Generally:
- Drawings to be read in conjunction with V&B drawings.
- Dimensions to be taken from site.
- Joiner to provide full set of detailed joiner drawings for Contract Administrator approval prior to manufacture.
- All painted timber to be hardwood.
- Draught strip colour TBA.
- Ironmongery TBA.

Decoration:
- All exposed edges to be sanded to a smooth finish prior to decoration.
- All painted timber to arrive on site with primer and pre-finished with final top coat.
- Colour TBA.


Masonry:
- Lime mortar sample to be approved.
- Stone sill sample to be approved.

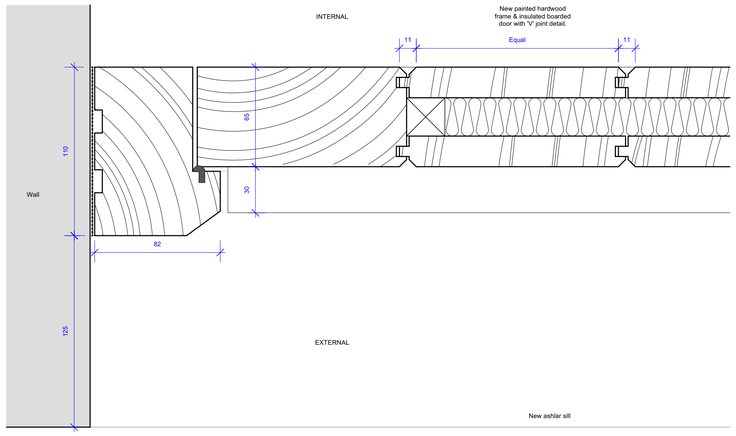

EDG14 EXTERNAL DOOR HORIZONTAL SECTION 1:2

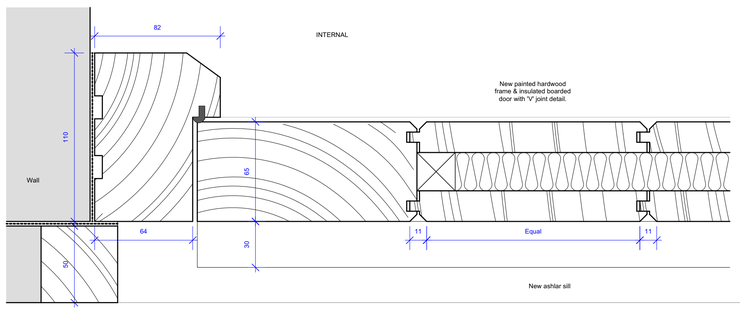

EDG13 EXTERNAL DOOR HORIZONTAL SECTION 1:2

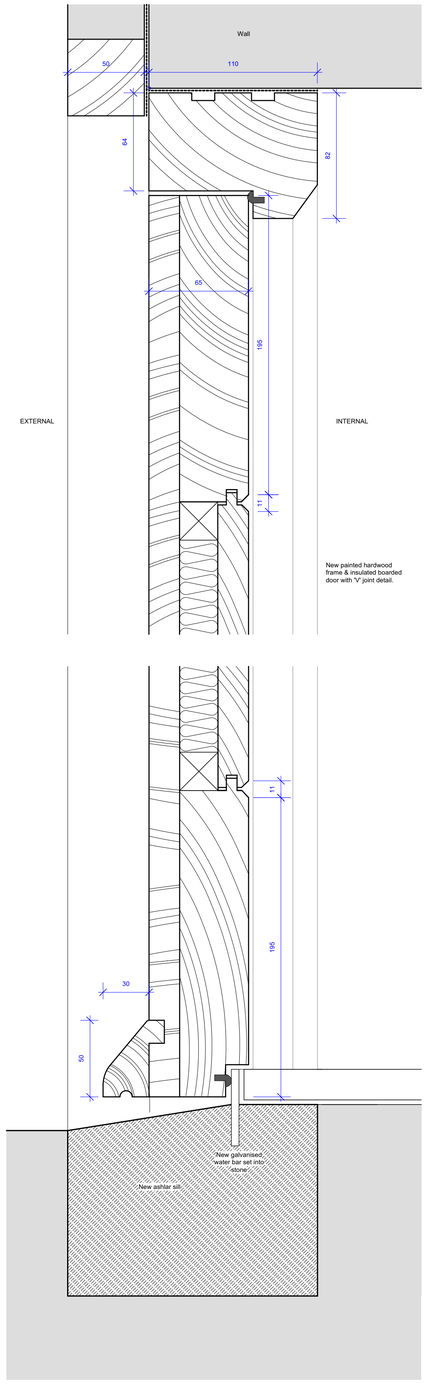


EDG13 EXTERNAL DOOR VERTICAL SECTION 1:2


0 50 100 150 200 250mm

SCALE 1:2

0 100 200 400 600 800 1000mm

SCALE 1:10

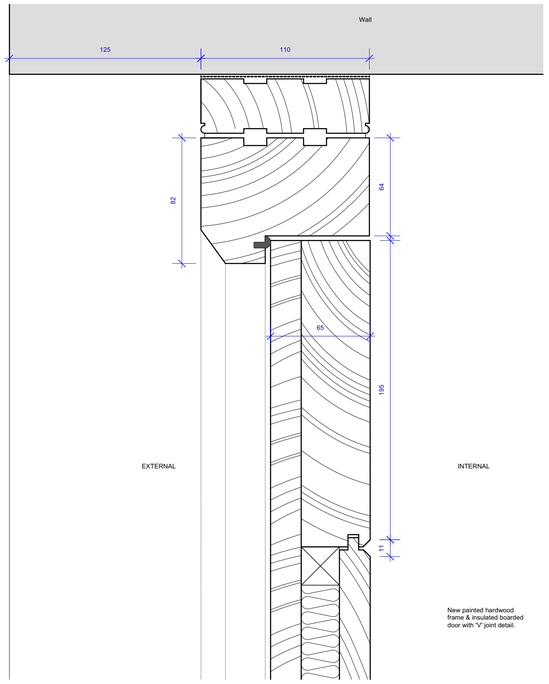

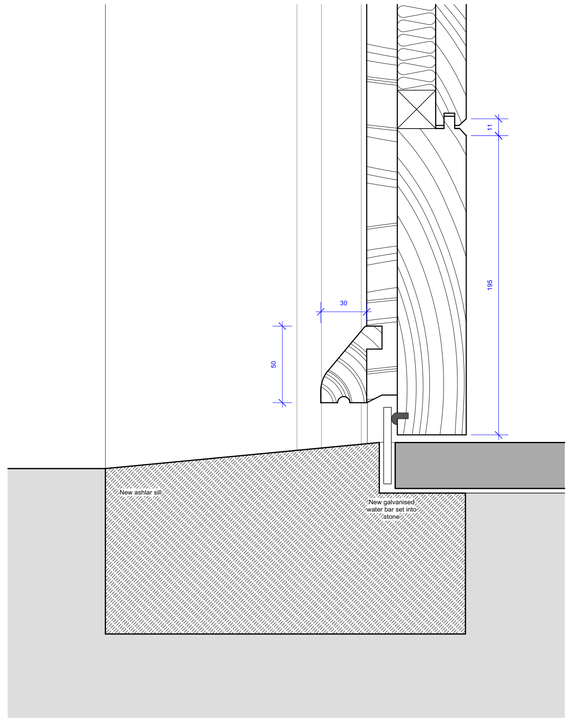

EDG14 EXTERNAL DOOR VERTICAL SECTION 1:2

PLANNING NOTES
-

DEMOLITION NOTES
-

CONSTRUCTION NOTES
-All dimensions must be checked on site and not scaled from this drawing

MAINTENANCE NOTES
-

Revisions

VERITY & BEVERLEY
ARCHITECTS DESIGNERS
The Coach House I 4 The Chipping I Tetbury I Glos. I GL8 8ET
Telephone 01666 503516 I www.verity-beverley.co.uk

OGBOURNE MAIZEY MANOR
MARLBOROUGH

PROPOSED ALTERATIONS & EXTENSION

EXTERNAL DOOR JOINERY DETAILS
EDG13 & EDG14

Scale: 1:10 / 1:2	22.1515/25
Date: 09/11/23	
Drawn: DR	Revision
Size: A1	

© Copyright