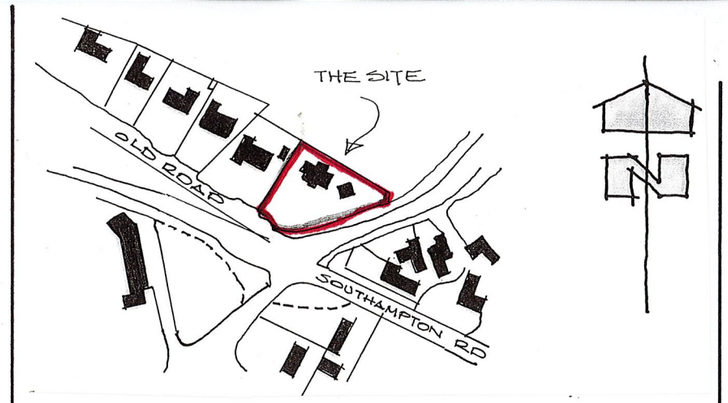

LOCATION PLAN 1:2500

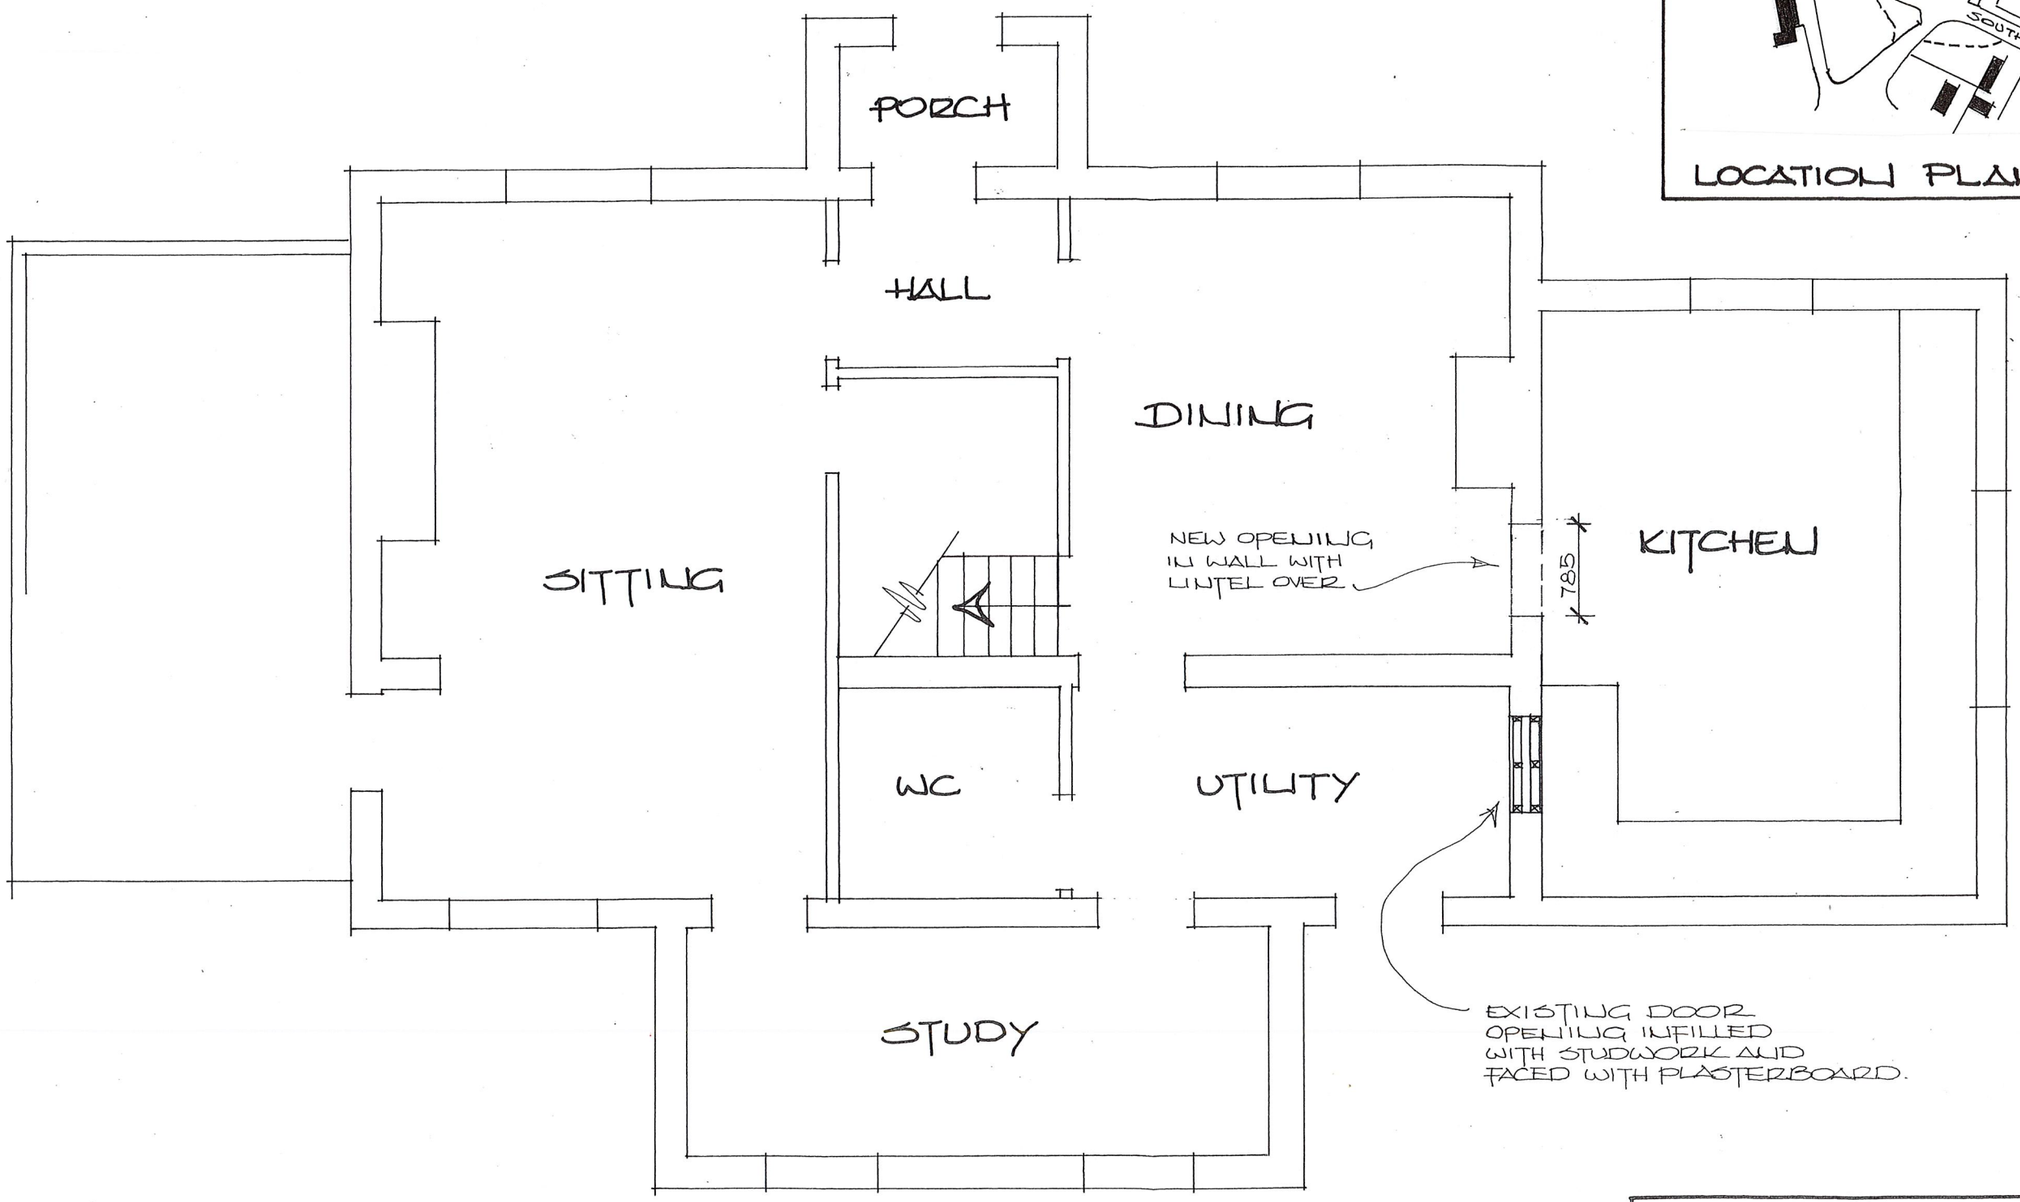

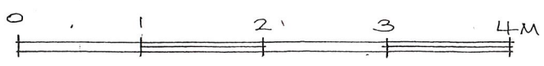

SCALE BAR 1:50 @ A3.

SITE: CHERRYTREE COTTAGE, OLD ROAD, ALDERBURY.

TITLE: GROUND FLOOR PLAN

PROJECT: NEW DOOR OPENING TO KITCHEN

DRAWING No. CT/23/001 **SCALE** 1:50 **DATE:** OCT 2023