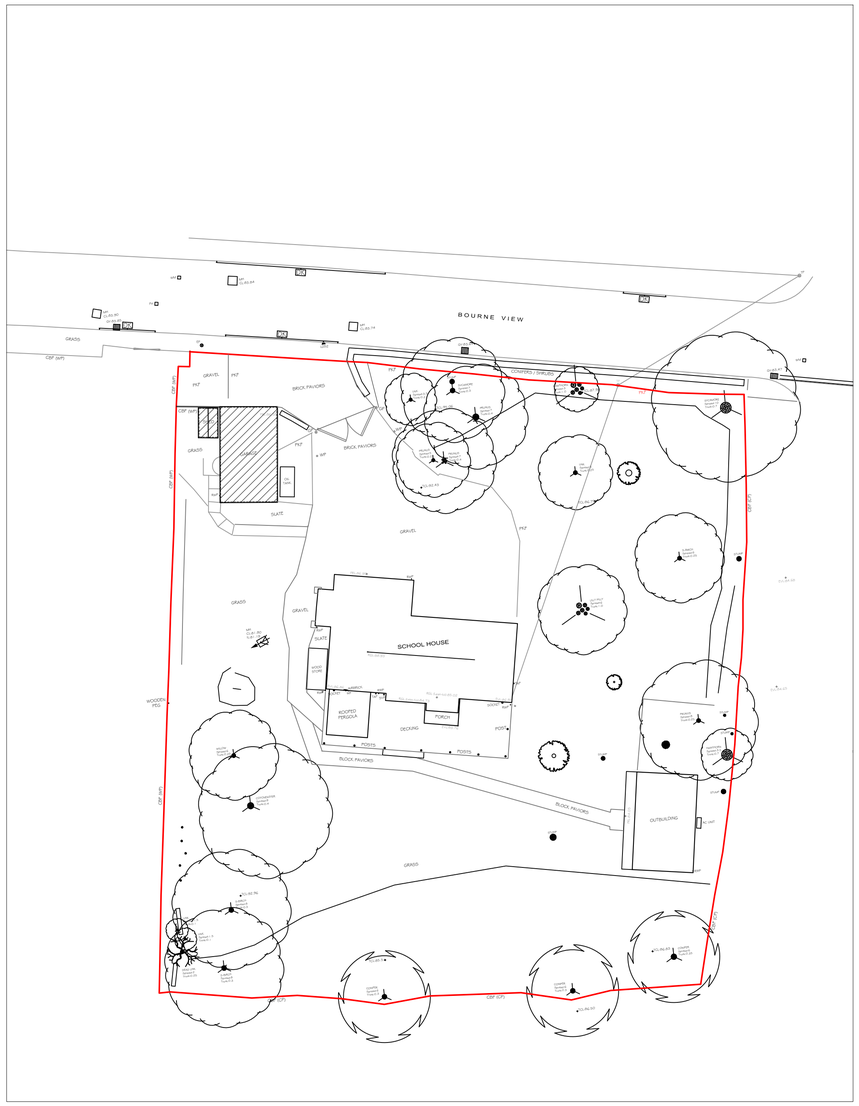

As Existing

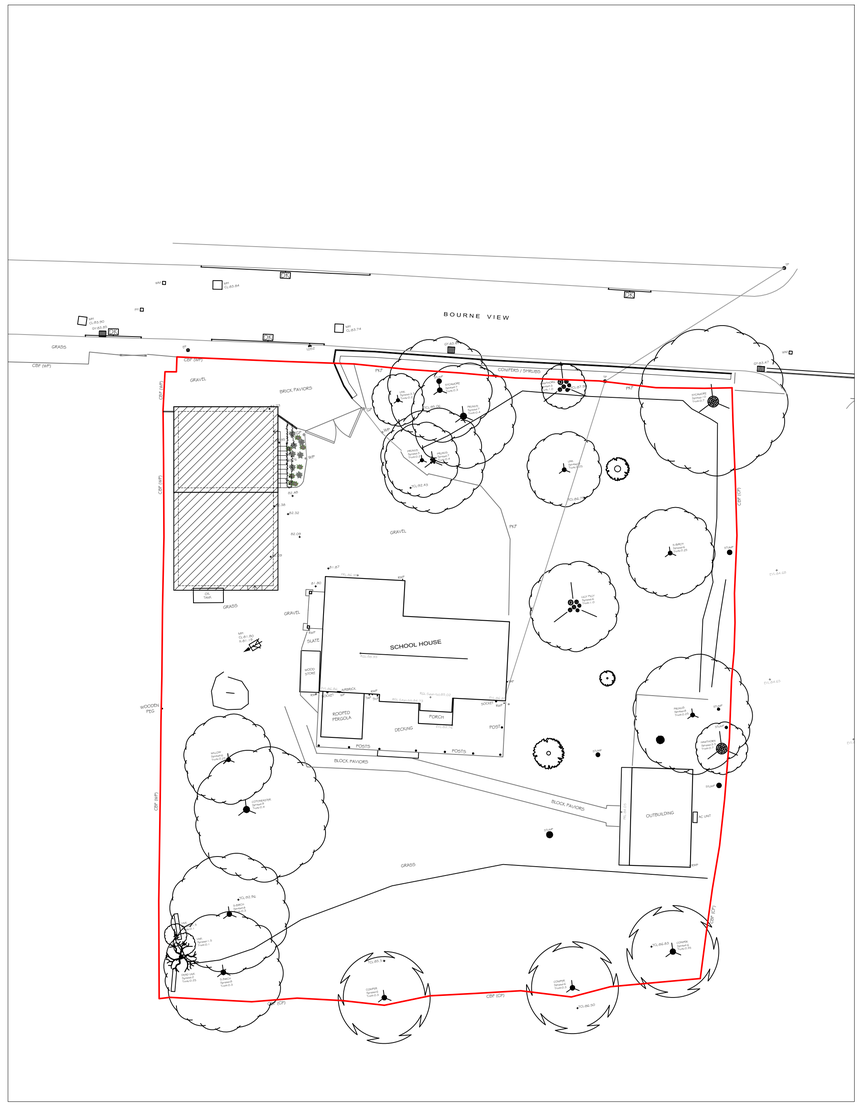

As Proposed

N

0 5 10 15

Meters

Scale 1:200

BLOCK PLAN - AS EXISTING - PROPOSED

SPENCER
ARCHITECTURE
REDBRIDGE HOUSE, WATER LANE, UPPER CLATFORD, ANDOVER, HAMPSHIRE. SP11 7PP
TELEPHONE 01264 336800 FAX 01264 336810

PROJECT	School House, Allington
CLIENT	Mr & Mrs J Chitty
DRAWING DESCRIPTION	Block Plan - As Existing- Proposed

This drawing is copyright

DATE	DRAWN	SCALE	JOB NO	DRAWING NO	REVISION
11/23	DF	1:200@A1	868	001	-