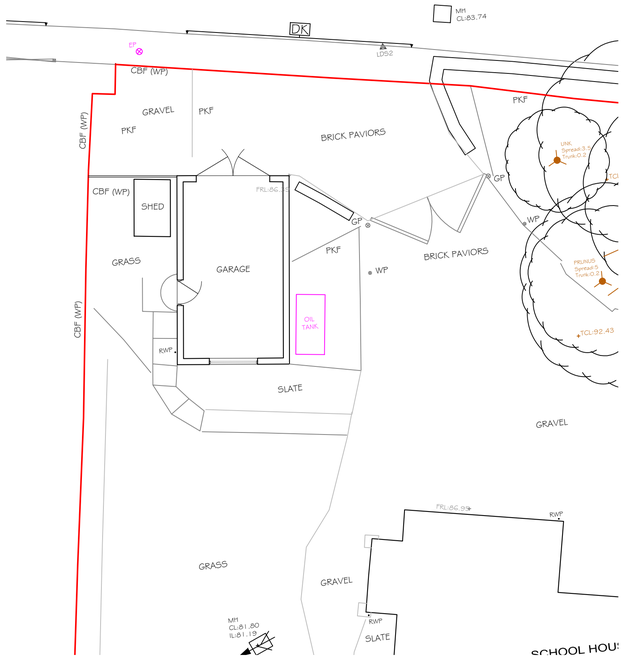

Plan - As Existing

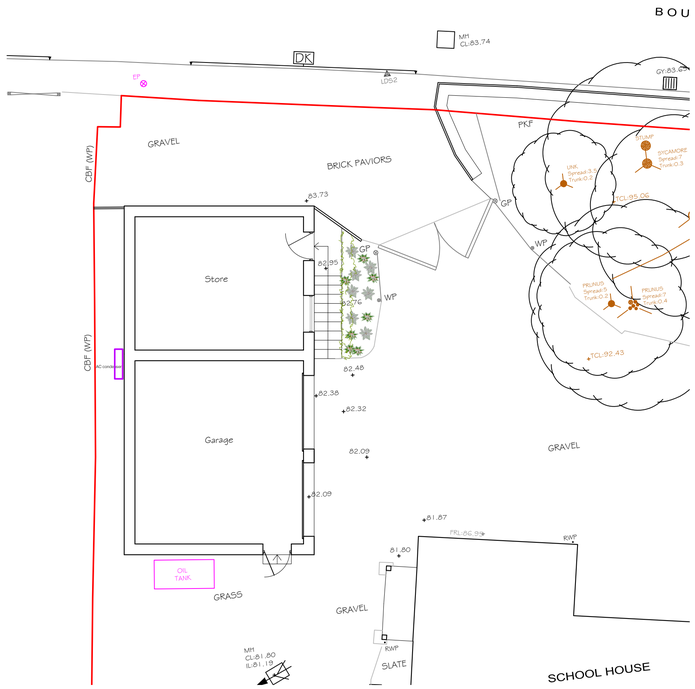

Plans - As Proposed

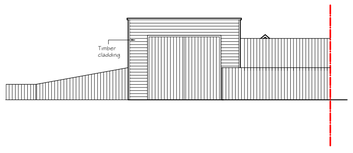

North Elevation

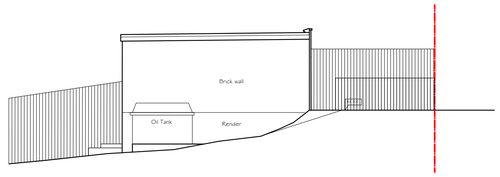

East Elevation

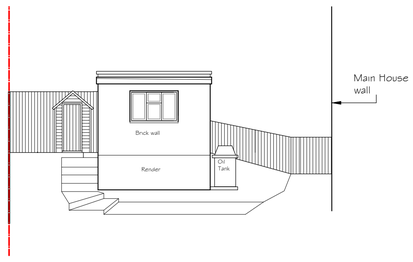

South Elevation

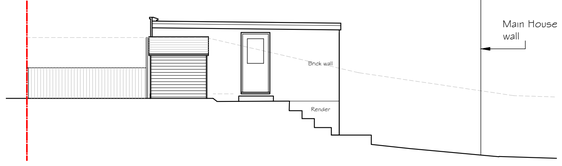

West Elevation

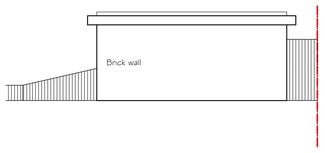

North Elevation

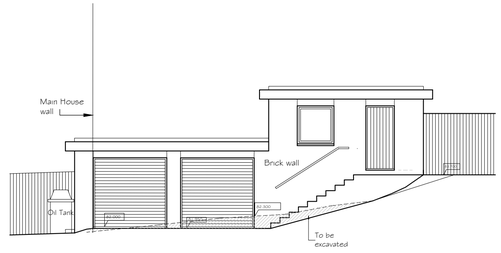

East Elevation

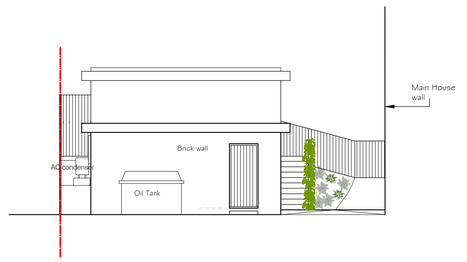

South Elevation

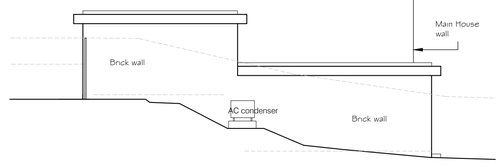

West Elevation



0 1 2 3 4 5 10
Meters

Scale 1:100

PLANS & ELEVATIONS - AS EXISTING - AS PROPOSED

SPENCER
ARCHITECTURE
REDBRIDGE HOUSE, WATER LANE, UPPER CLATFORD, ANDOVER, HAMPSHIRE. SP11 7PP
TELEPHONE 01264 336800 FAX 01264 336810

PROJECT	School House, Allington
CLIENT	Mr & Mrs J Chitty
DRAWING DESCRIPTION	Plans & Elevations - As Existing-As Proposed

This drawing is copyright

DATE	DRAWN	SCALE	JOB NO	DRAWING NO	REVISION
11/23	DF	1:100@A1	868	002	-