
DRAWING FOR PLANNING PURPOSES ONLY.
NOT TO BE USED FOR CONSTRUCTION.

1:50 [m]
0 0.5 1.0 1.5 2.0 2.5


1:100 [m]
0 1 2 3 4 5

1:500 [m]
0 5 10 15 20 25


1:1250 [m]
0 20 40 60

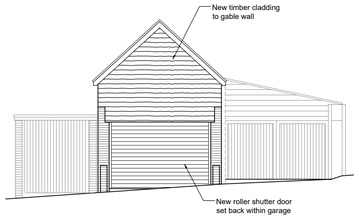


PROPOSED FRONT ELEVATION (east)
Scale 1:100

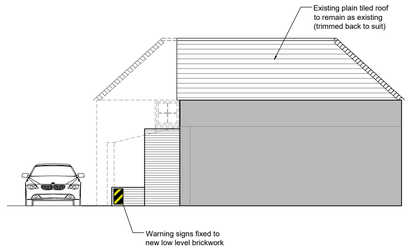


PROPOSED SIDE ELEVATION (north)
Scale 1:100

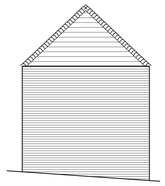


PROPOSED REAR ELEVATION (west)
- No change from existing
Scale 1:100

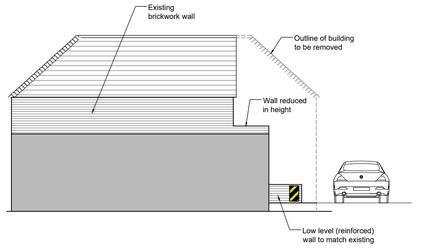


PROPOSED SIDE ELEVATION (south)
Scale 1:100

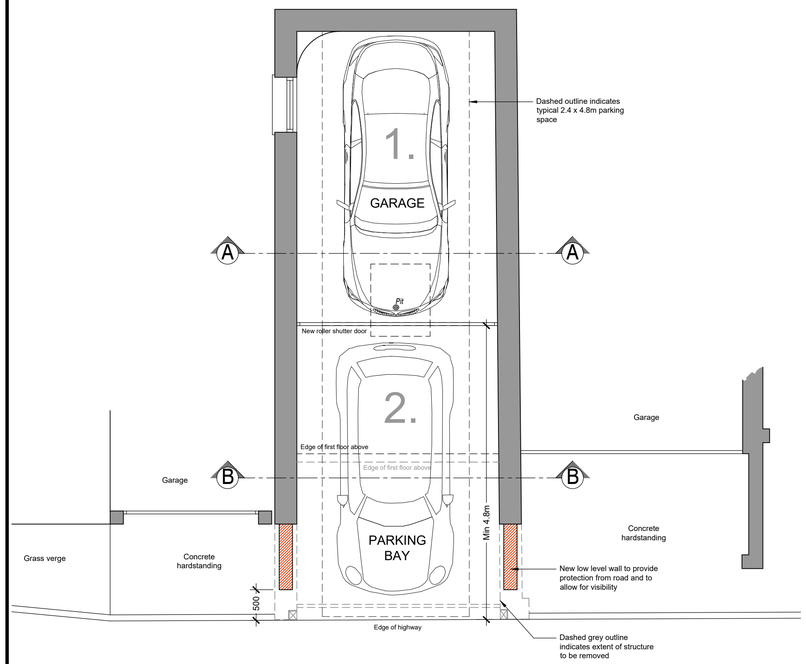


PROPOSED GROUND FLOOR LAYOUT
Scale 1:50

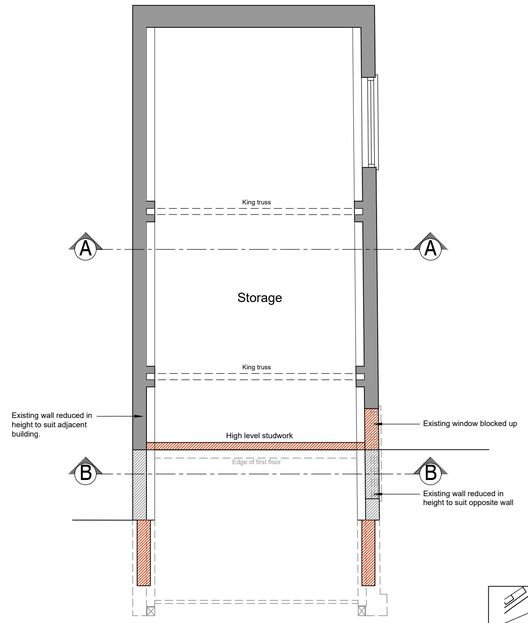


PROPOSED FIRST FLOOR LAYOUT
Scale 1:50

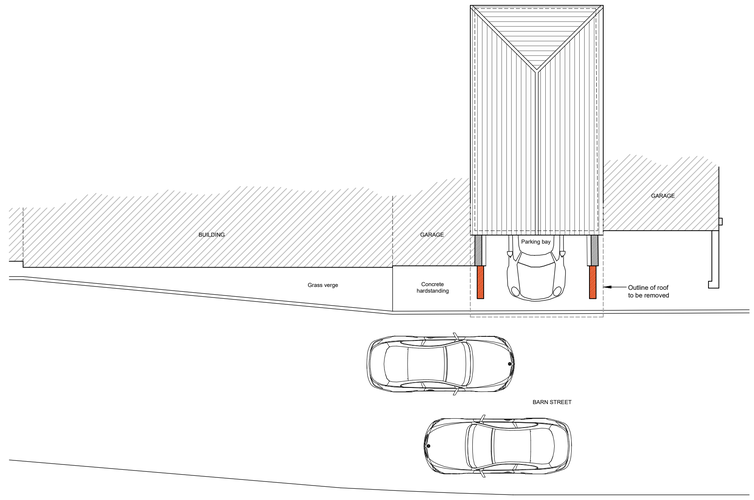


PROPOSED SITE LAYOUT / ROOF PLAN
Scale 1:100

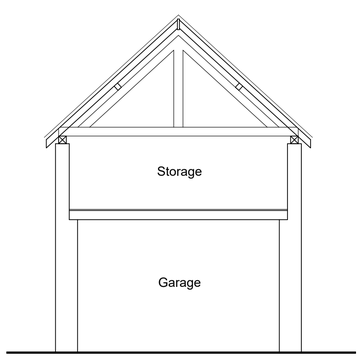

EXISTING & PROPOSED SECTION A - A
Scale 1:50

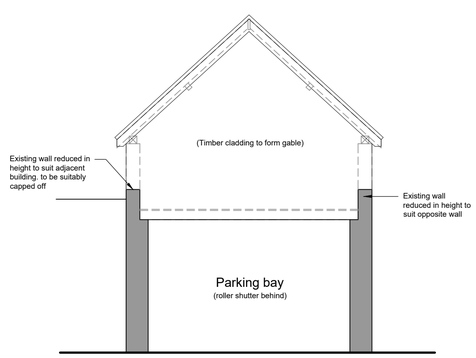

PROPOSED SECTION B - B
Scale 1:50

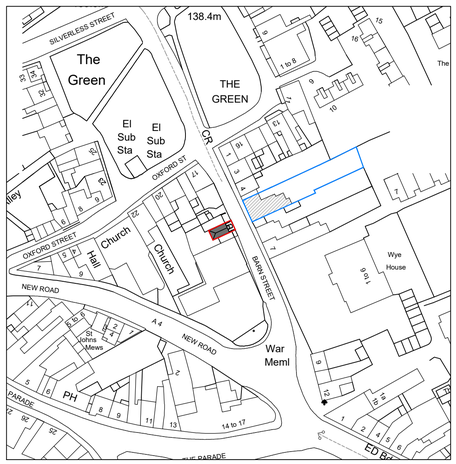

PROPOSED SITE LOCATION PLAN
Scale 1:1250



PROPOSED BLOCK PLAN
Scale 1:500

JOB TITLE: Reduction In Garage Length Opposite 5 Barn Street, Marlborough, Wilts, SN8 1AJ For Mr & Mrs Redpath	DRAWING NUMBER: 5 Barn Street - Proposed - 02		REV: A		
	REVISIONS: Rev 'A' - 05/02/21 - Amendments to suit client comments on email dated 04.02.21				
DRAWING TITLE: Proposed Ground and First Floor Layout, Elevations, Section A - A & B - B, Site Layout / Roof Plan,Site Location Plan and Block Plan	SCALE: As Indicated	DATE: Jan. 21	DRAWN BY: AGJT	PAPER SIZE: A1	JOB No.: 1267

Tuttle architectural services
Ground Floor
6 Pelhams Court
Marlborough
Wiltshire SN8 2AG
T. 01672 518 278
E. info@tuttlearchserv.co.uk
facebook.com/tuttlearchserv
W. tuttlearchserv.co.uk