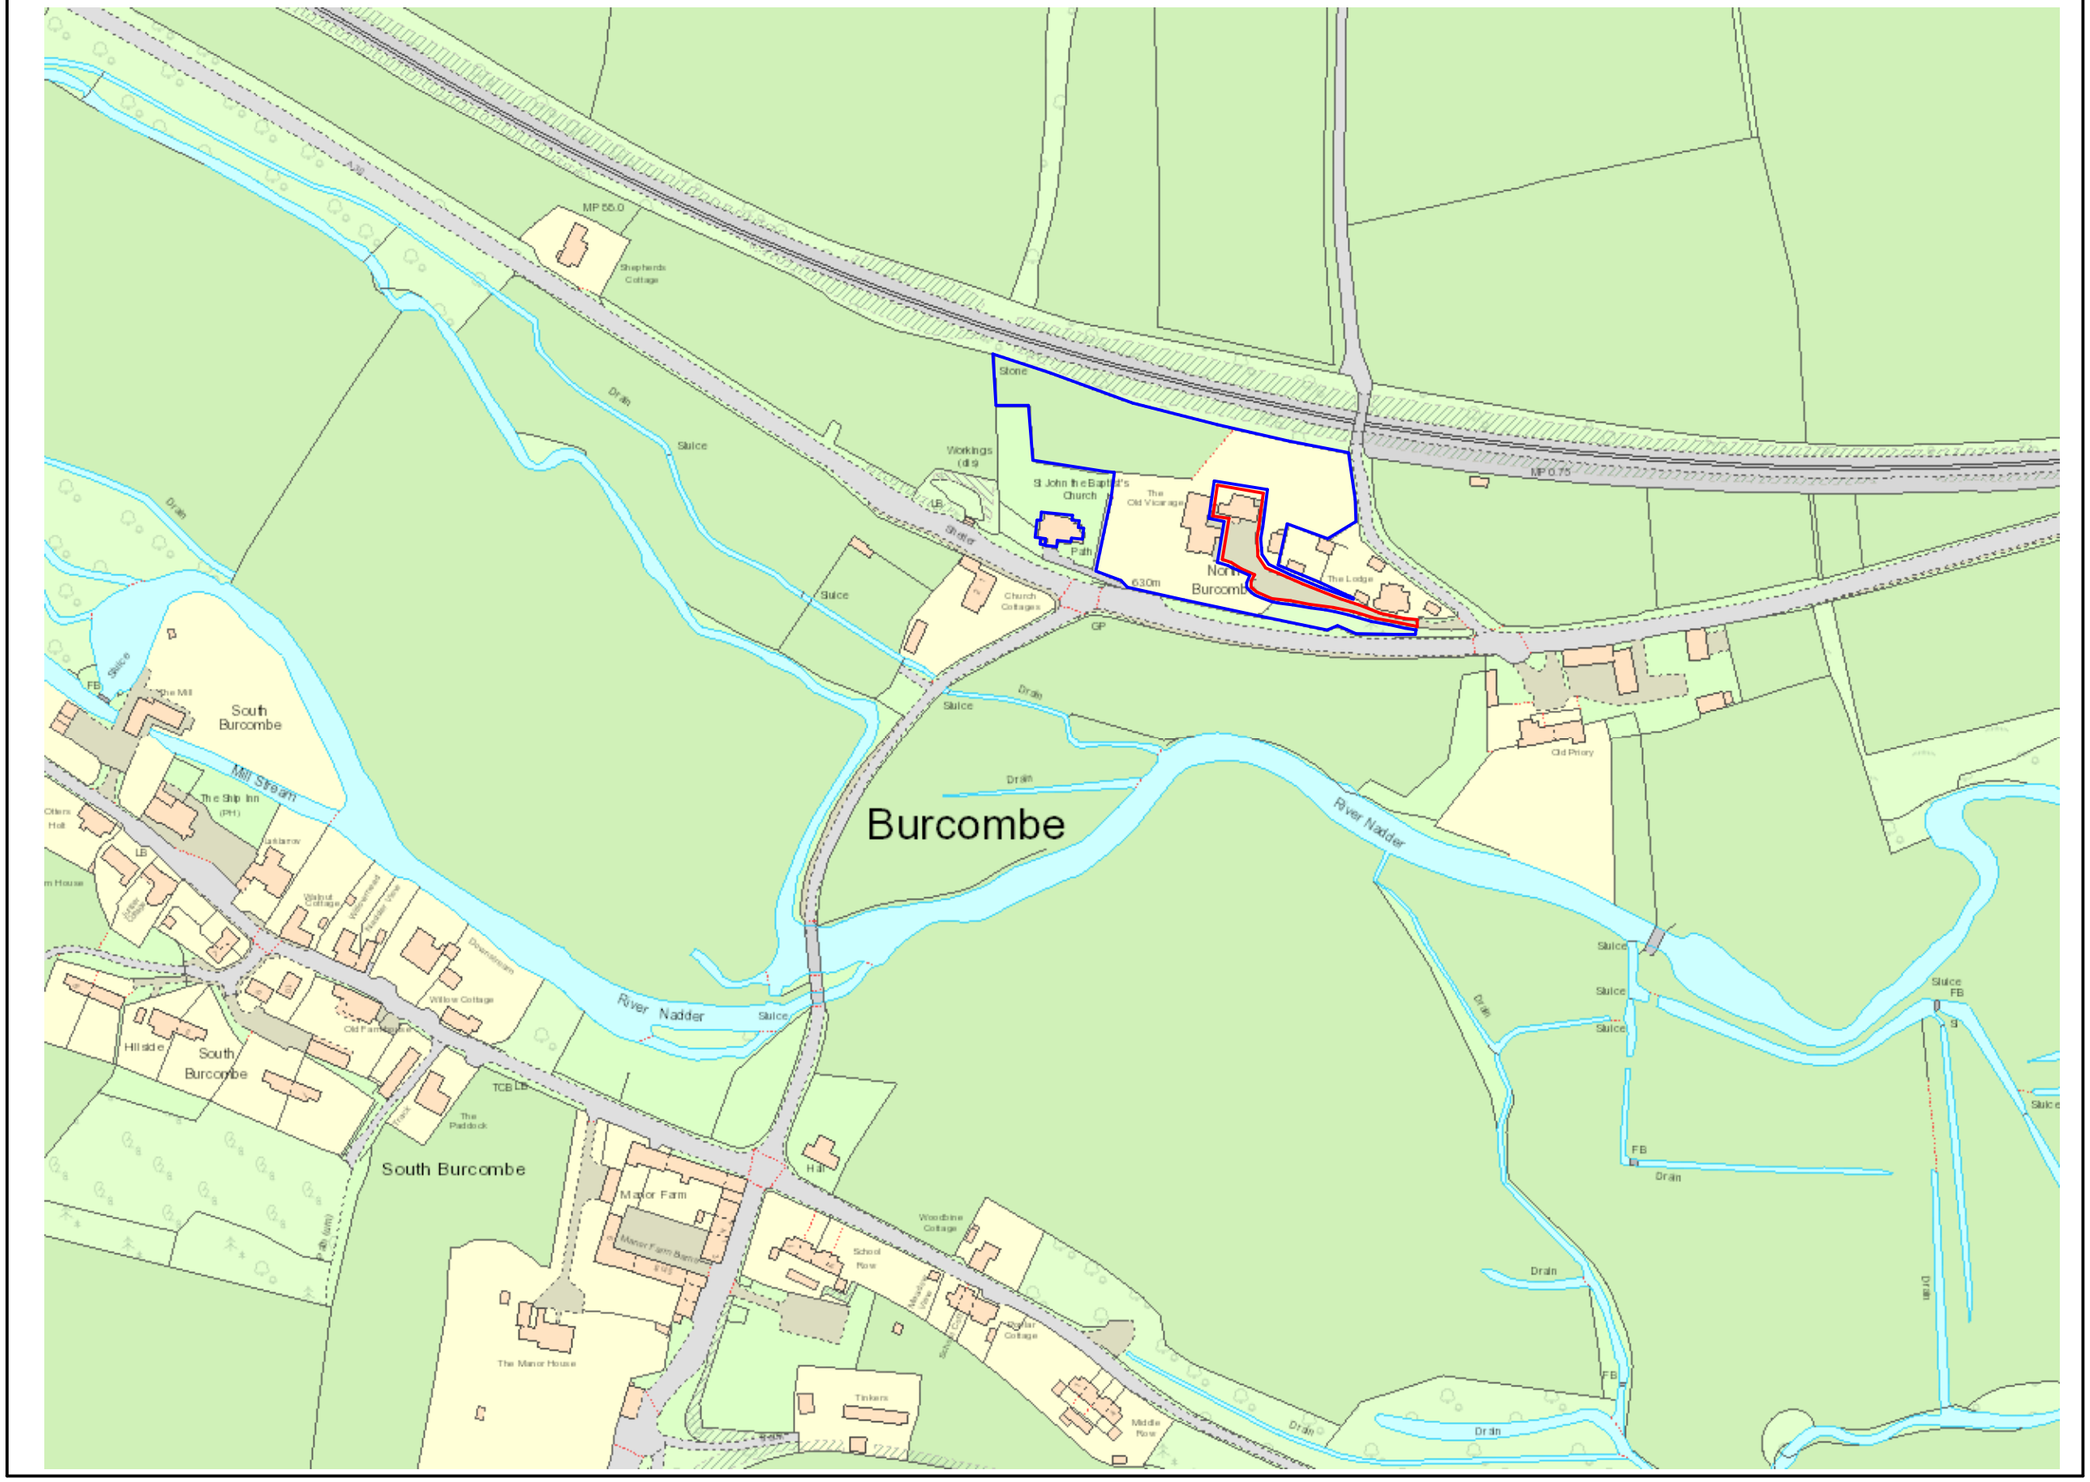

N

Scale 1:1250

0 10 20 30 40 50

Metres

LABC Local Authority Building Control

LABC Registered Partner Authority Scheme

Spudivor designs.LTD

Email: spudivordesignltd@gmail.com

Telephone: 07968 739168 or 01747 833721

Single Storey Rear Extension with Internal Alterations

The Coach House
Burcombe
Salisbury
Wiltshire
SP2 0EG

Scale	1:1250 at A3
Block Plan	
Drawing No.	23/059/01
Drawn	
Date	October 2023