Elevations at 1:100 Scale



North West Elevation



North East Elevation

Layouts at 1:50 Scale

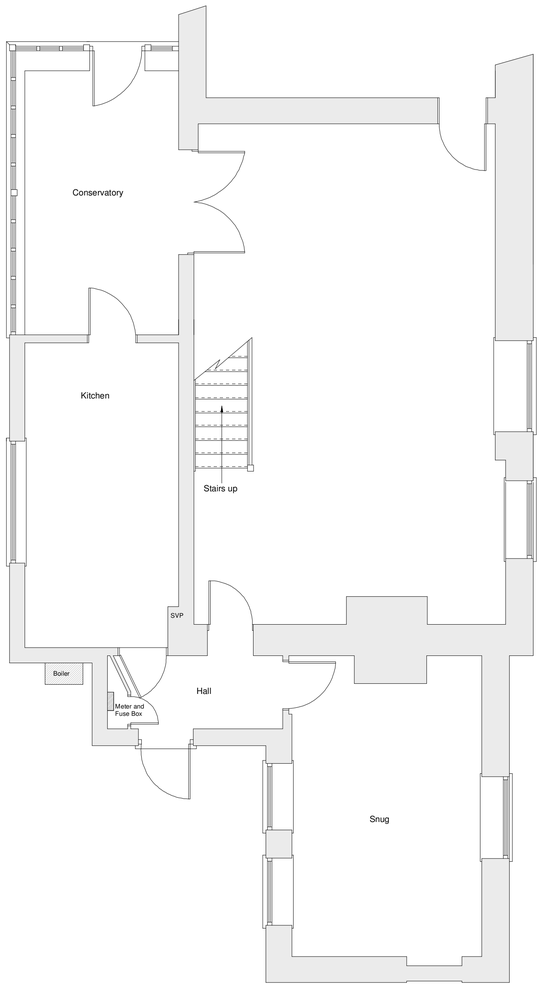

Existing Ground Floor Layout

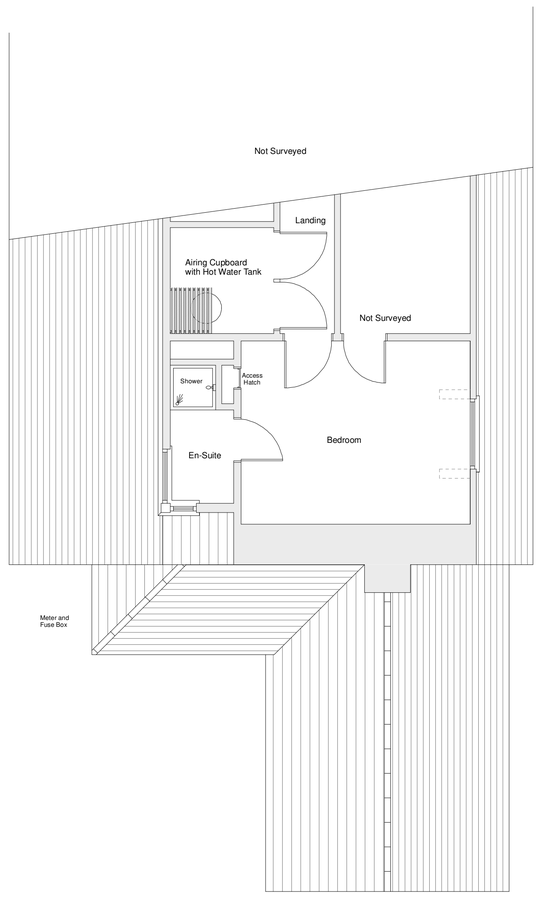

Existing First Floor Layout

Scale 1:50

0 0.5m 1m 2m 3m 4m 5m

Metres

Scale : 100

0 1m 2m 3m 4m 5m

Metres

LABC Local Authority Building Control

LABC Registered Partner Authority Scheme

Spudivor designs.LTD
Email: spudivordesignltd@gmail.com
Telephone: 07968 739168 or 01747 833721

Single Storey Rear Extension with Internal Alterations

The Coach House
Burcombe
Salisbury
Wiltshire
SP2 0EG

Scale	1:50 at A1
Existing Arrangements	
Drawing No.	23/059/03
Drawn	
Date	October 2023