PROPOSED

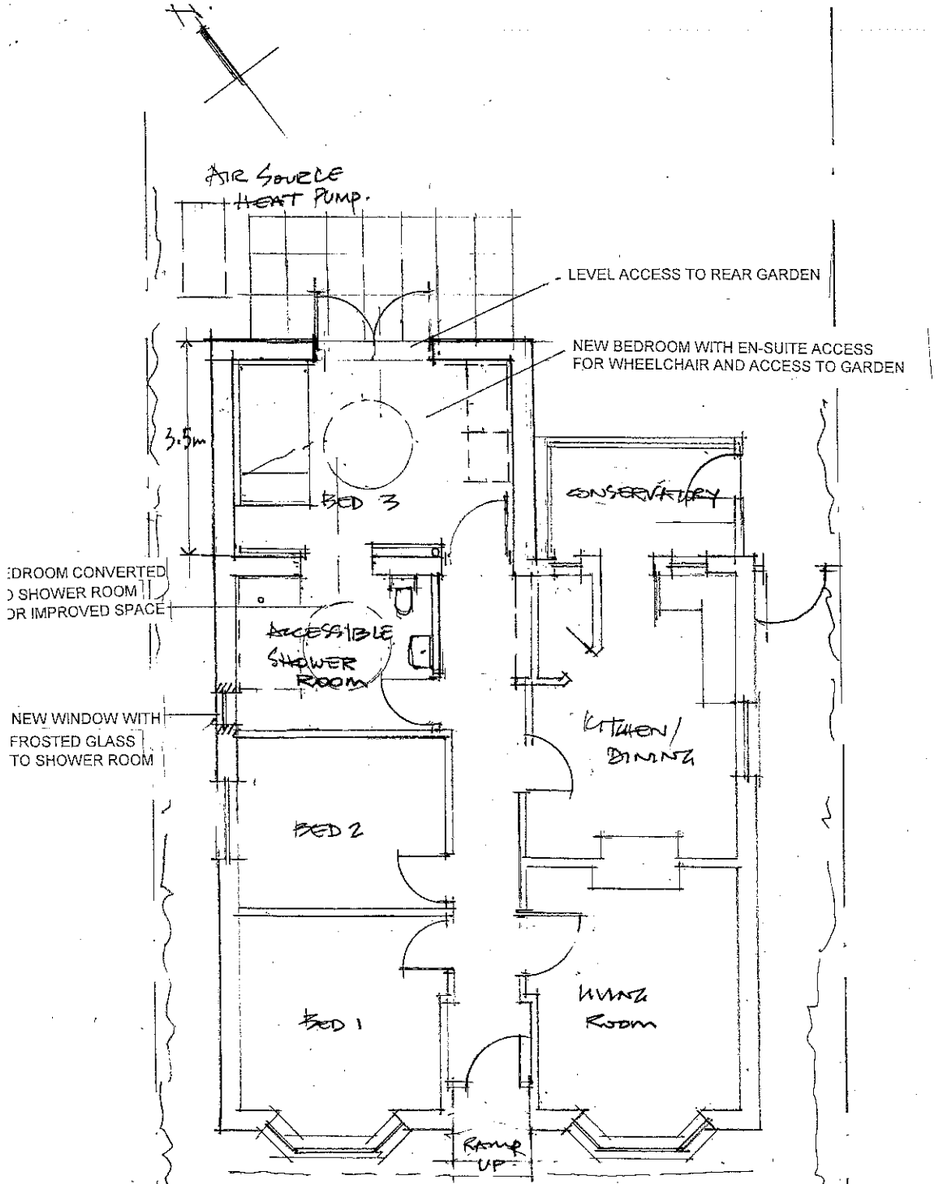

PLAN

ALTERATIONS TO FRONT GARDEN FOR OFF ROAD PARKING
Planning application ref PL/2023//0563

FRONT GARDEN

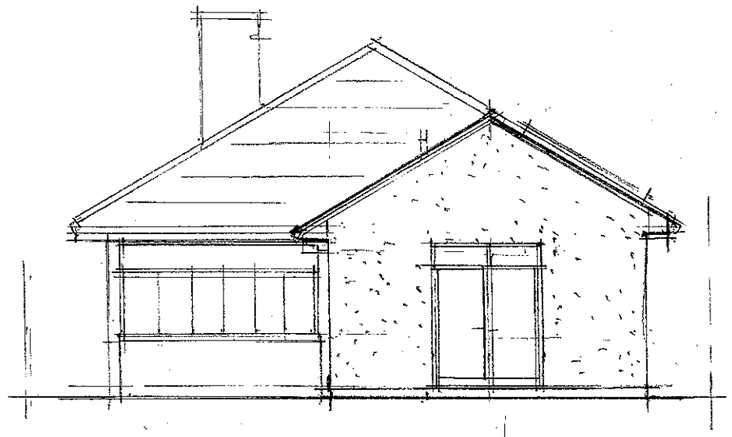

REAR ELEVATION - NORTH EAST

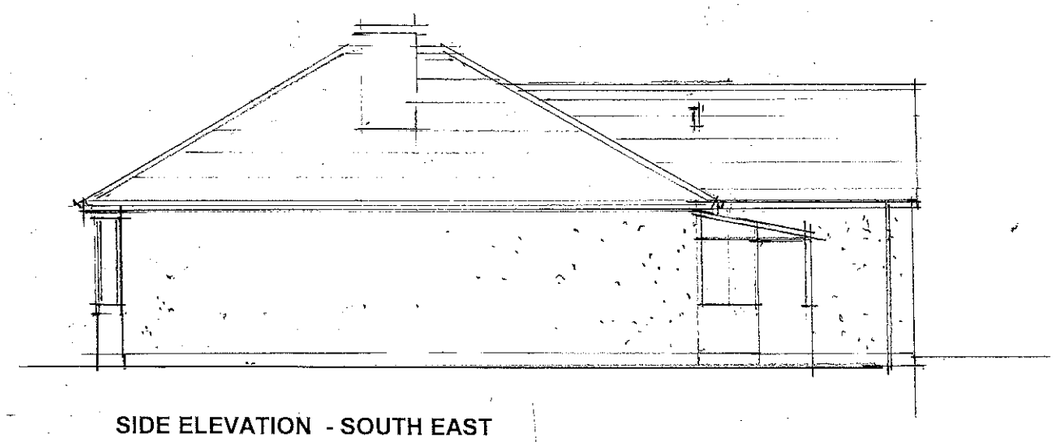

SIDE ELEVATION - SOUTH EAST

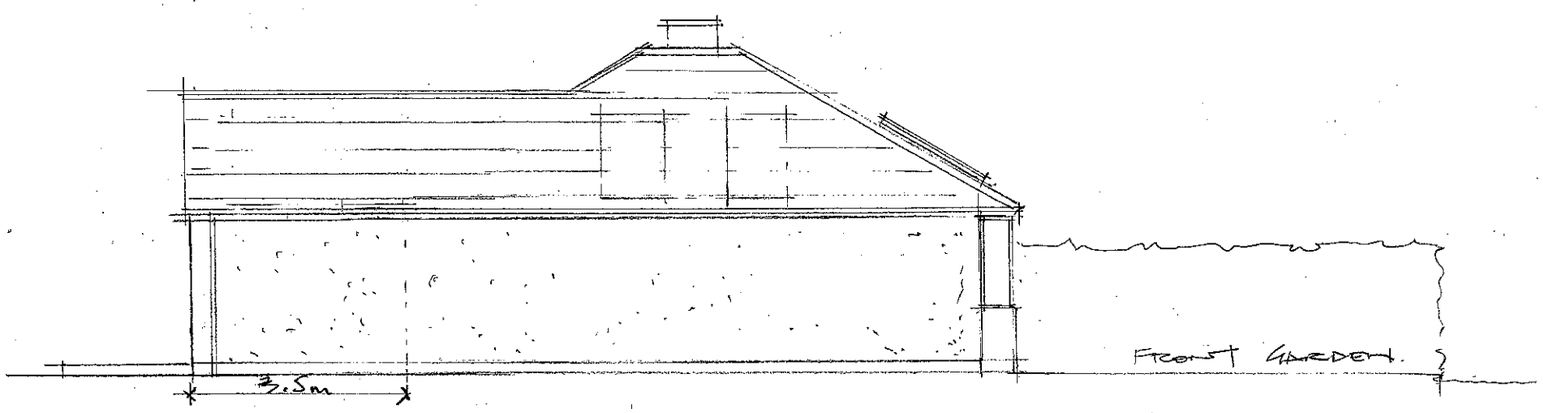

SIDE ELEVATION - NORTH WEST

MATERIALS

Roof: Interlocking tiles to match existing.
Solar panels to be repositioned
Walls: Rendered with spar finish to match existing
Windows/doors: White pvcU

Alexander & Thomas **ARCHITECTS**
Drawing: PROPOSED PLAN & ELEVATIONS
Project: 58 STATION RD BA3 3JN
Drawing No.: 779/5
Rev.:
8 Willway Street, Bristol, BS3 4BG mail@alexanderthomas.co.uk 0117 904 6160
Scale@A3: 1:100
Date: 11/23
Drawn: ST