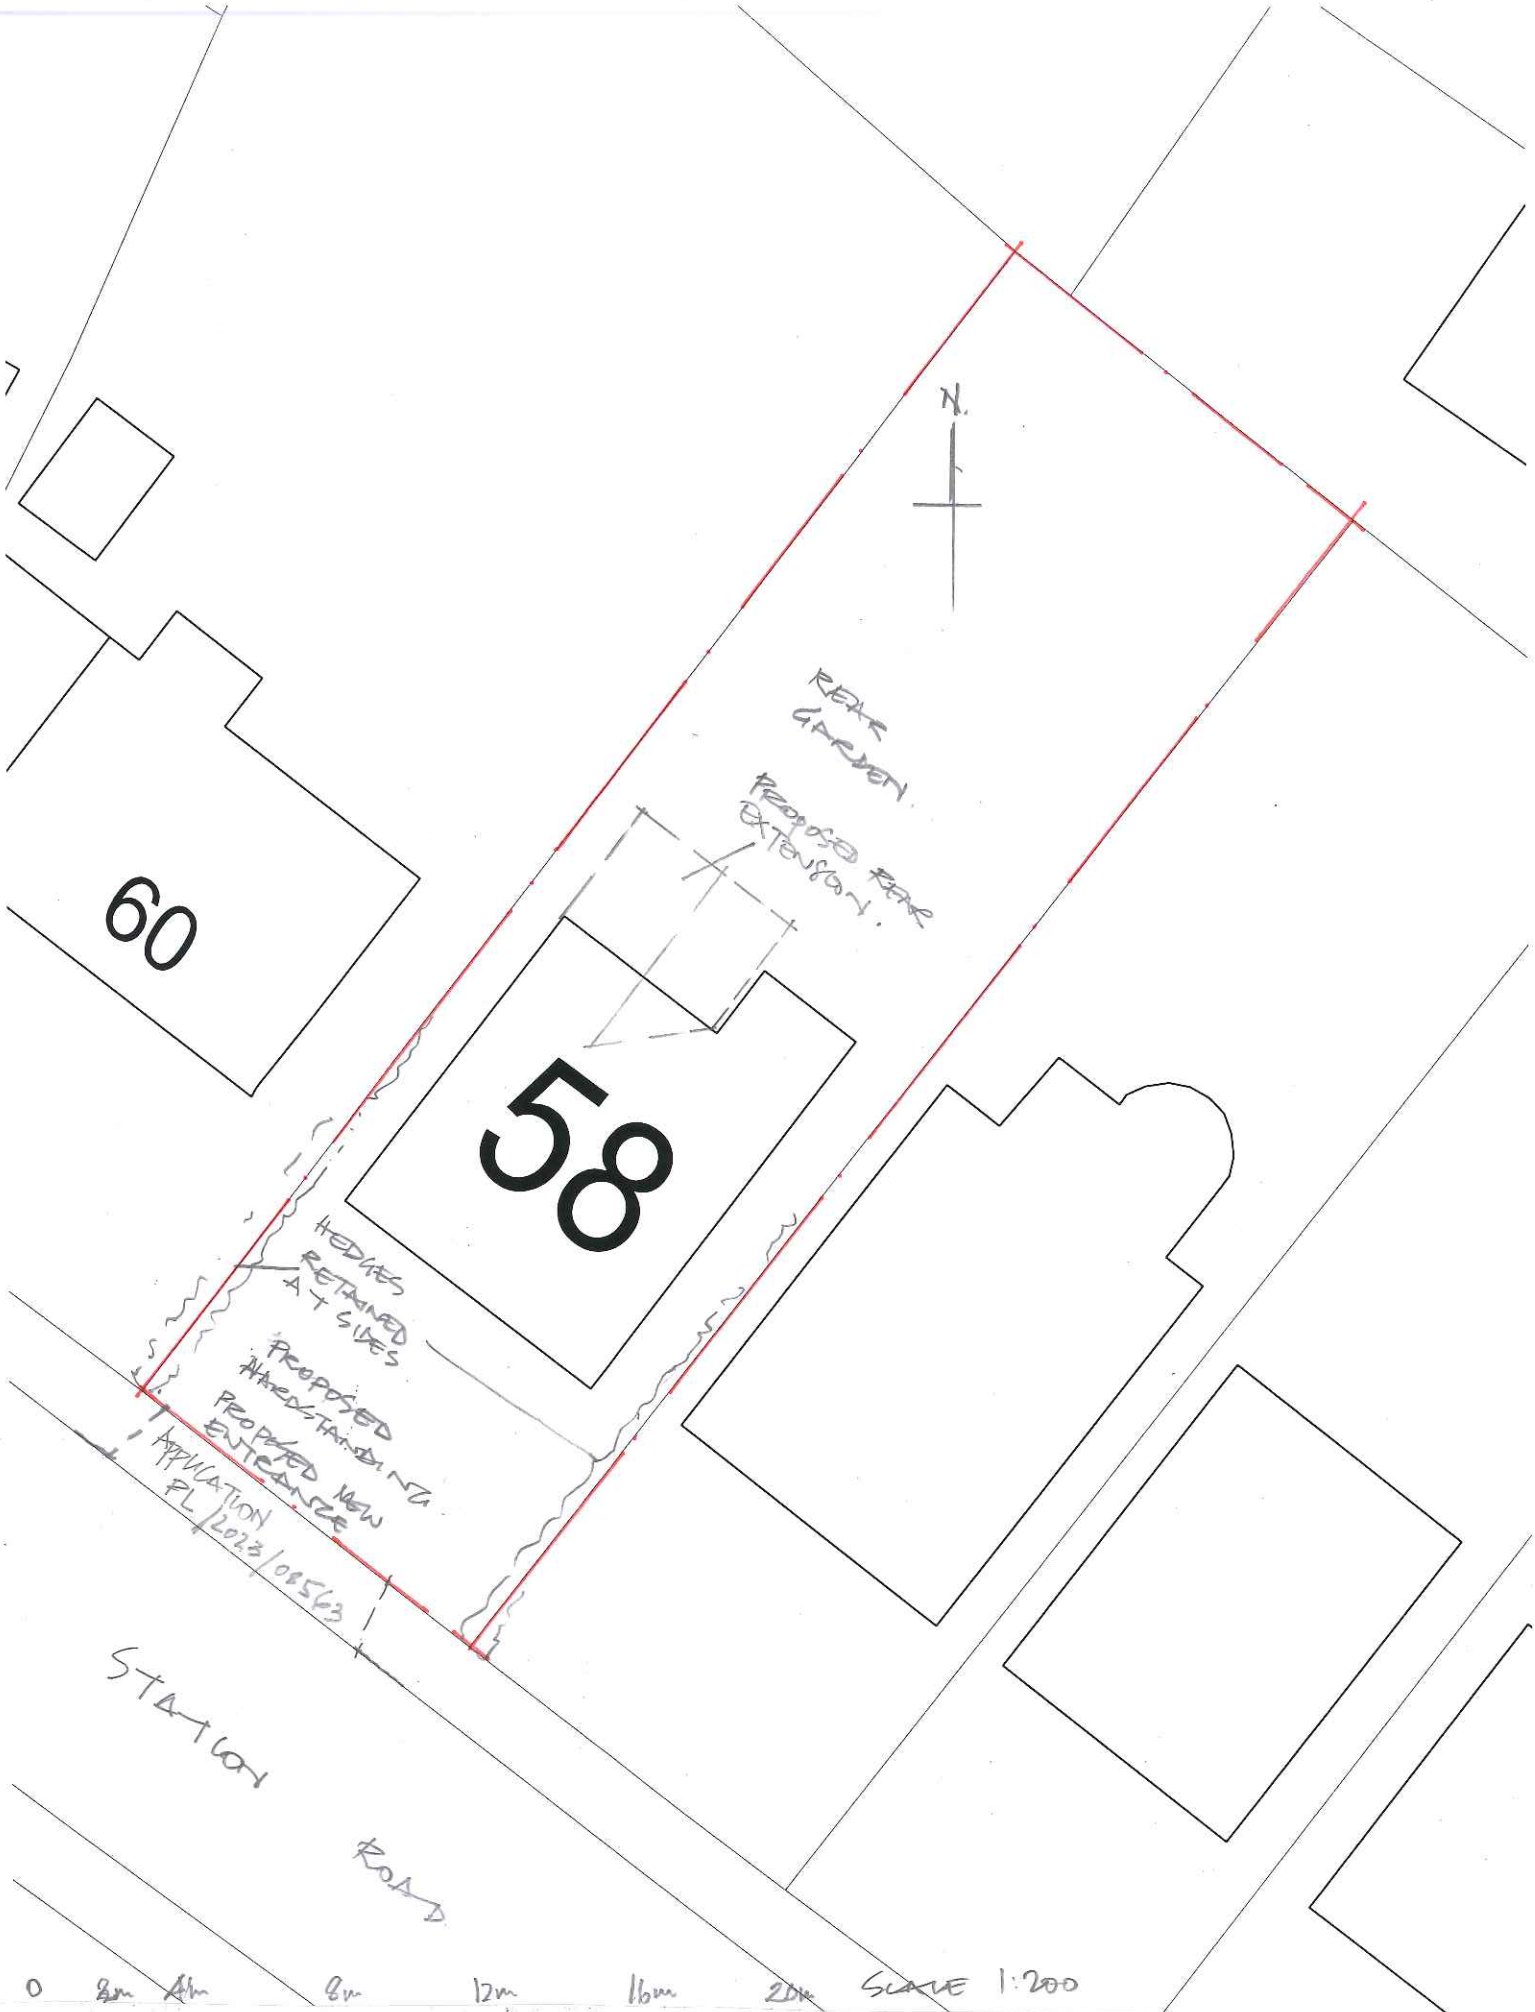

REV A. REAR EXTENSION ADDED

Alexander & Thomas
ARCHITECTS

8 Willway Street, Bristol, BS3 4BG mail@alexanderthomas.co.uk 0117 904 6160

Drawing	Project	Drawing No.	Rev.
SITE PLAN	58 STATION RIAD BA13 3JN	779/2	A.

Scale@A	Date	Drawn
1:200	10/23	ST