EXISTING

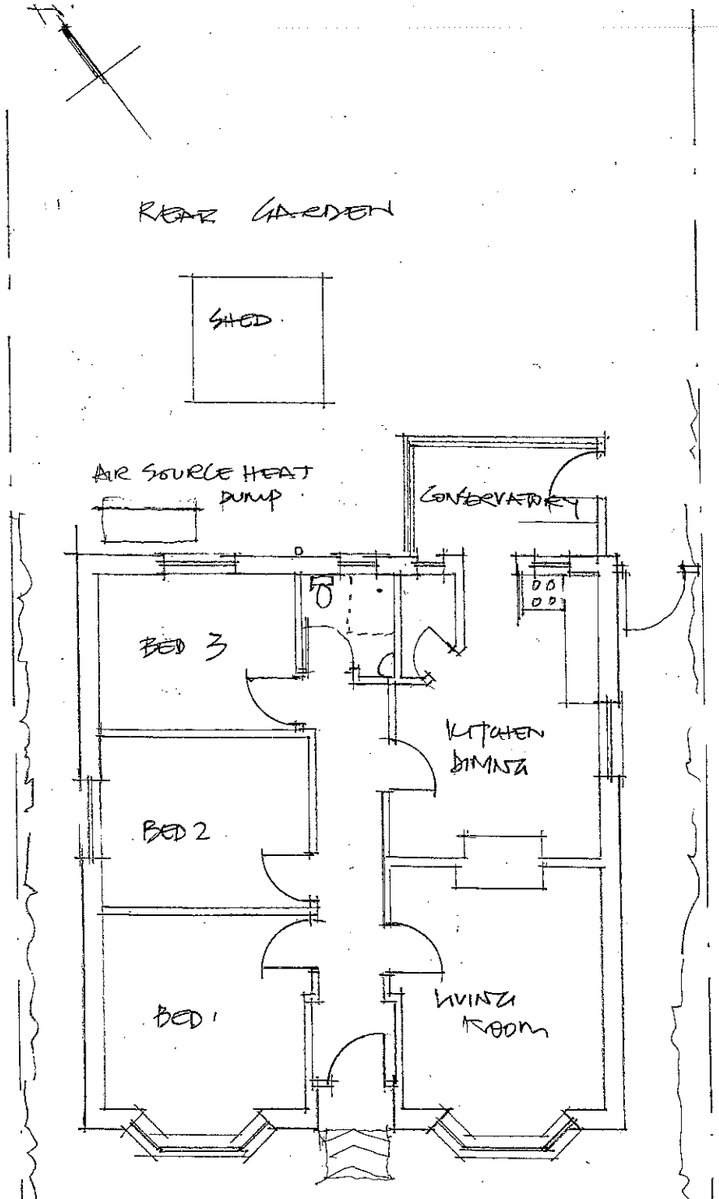

PLAN

ALTERATIONS TO FRONT GARDEN FOR OFF ROAD PARKING
Planning application ref PL/2023//0563

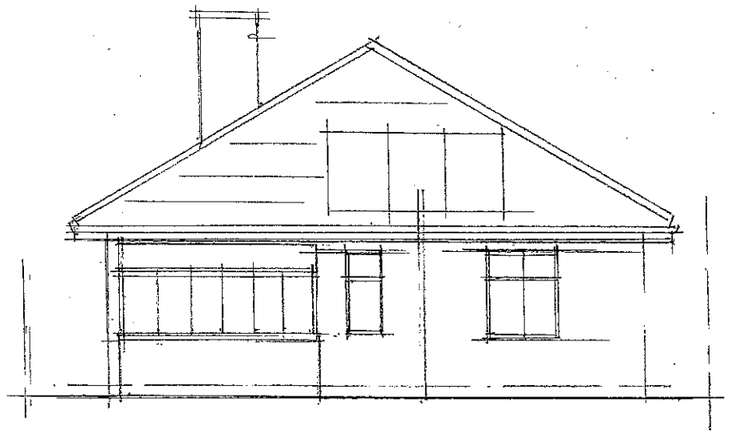

REAR ELEVATION - NORTH EAST

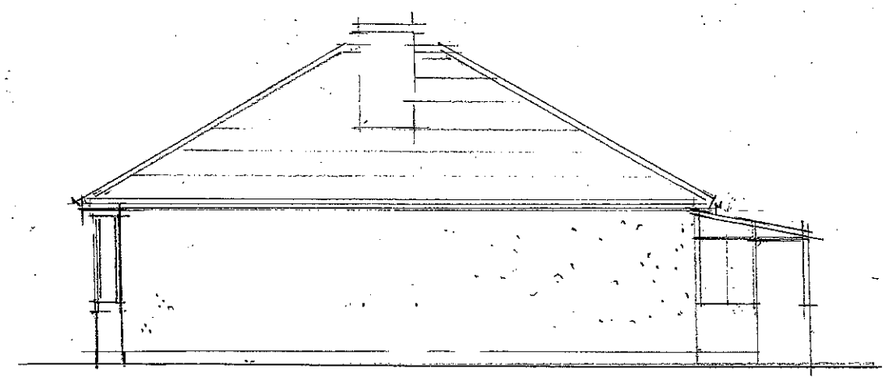

SIDE ELEVATION - SOUTH EAST

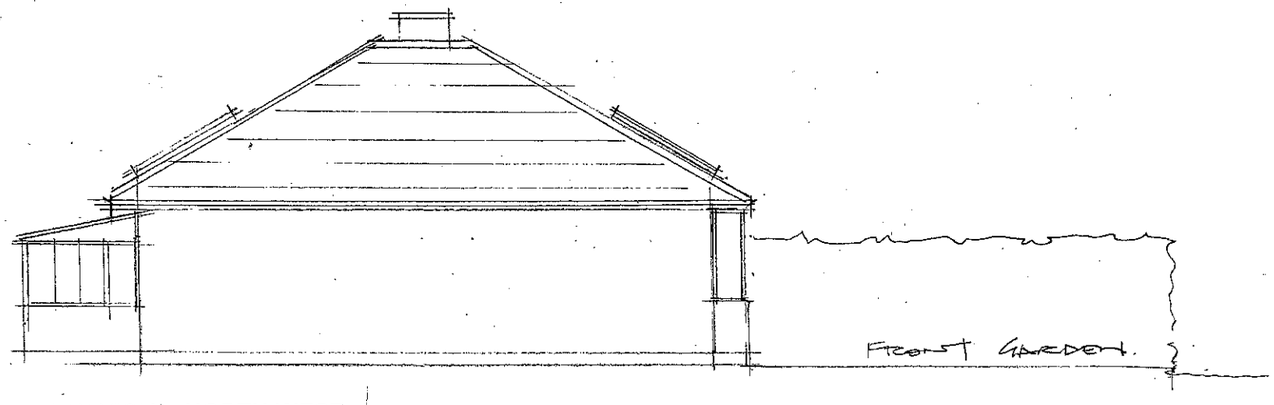

SIDE ELEVATION - NORTH WEST

0 2m 3m 6m 8m 10m SCALE 1:100

Alexander & Thomas
ARCHITECTS
8 Willway Street, Bristol, BS3 4BG mail@alexanderthomas.co.uk 0117 904 6160

Drawing: EXISTING PLAN & ELEVATIONS
Project: 58 STATION RD BA13 3JN
Drawing No.: 779/4
Rev.:
Scale@A3: 1:100
Date: 11/23
Drawn: ST