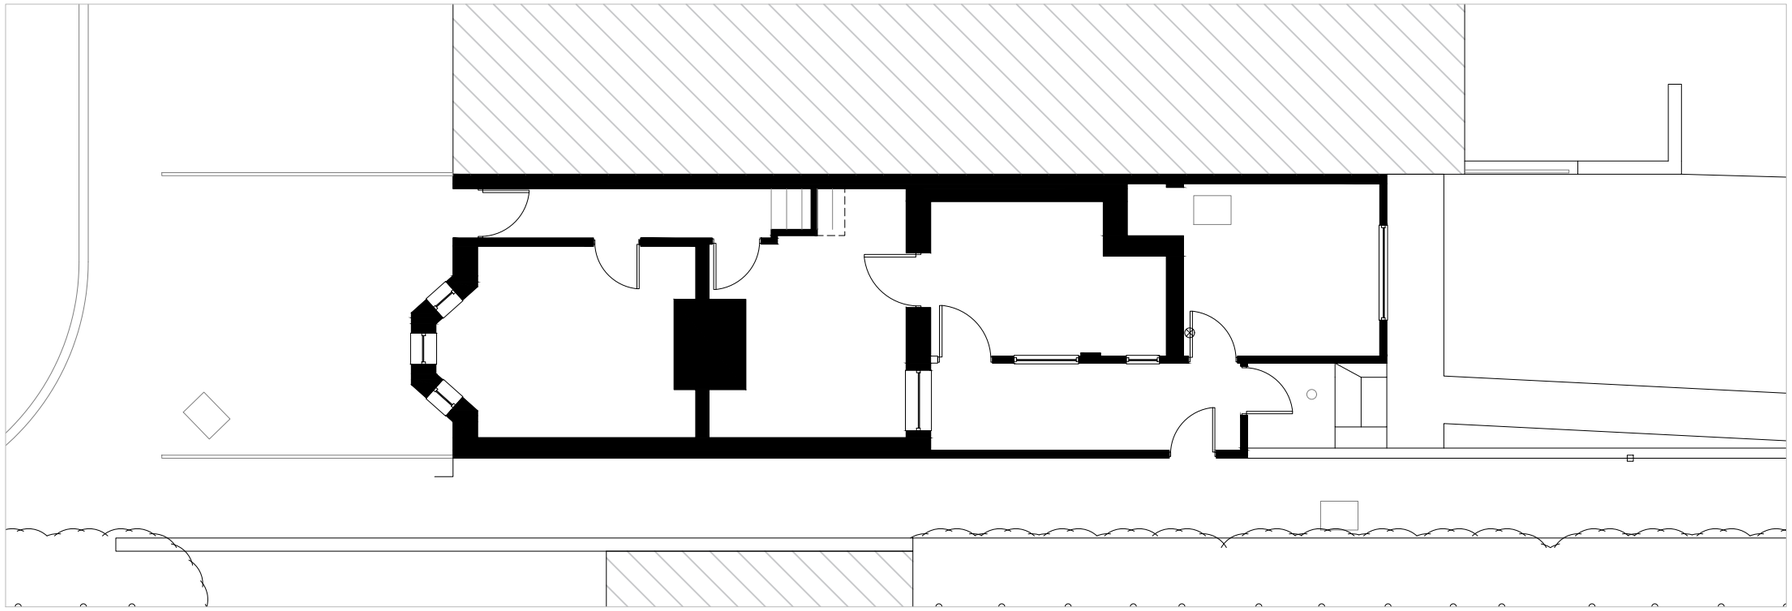

01 - Existing Ground Floor Plan @ 1:100

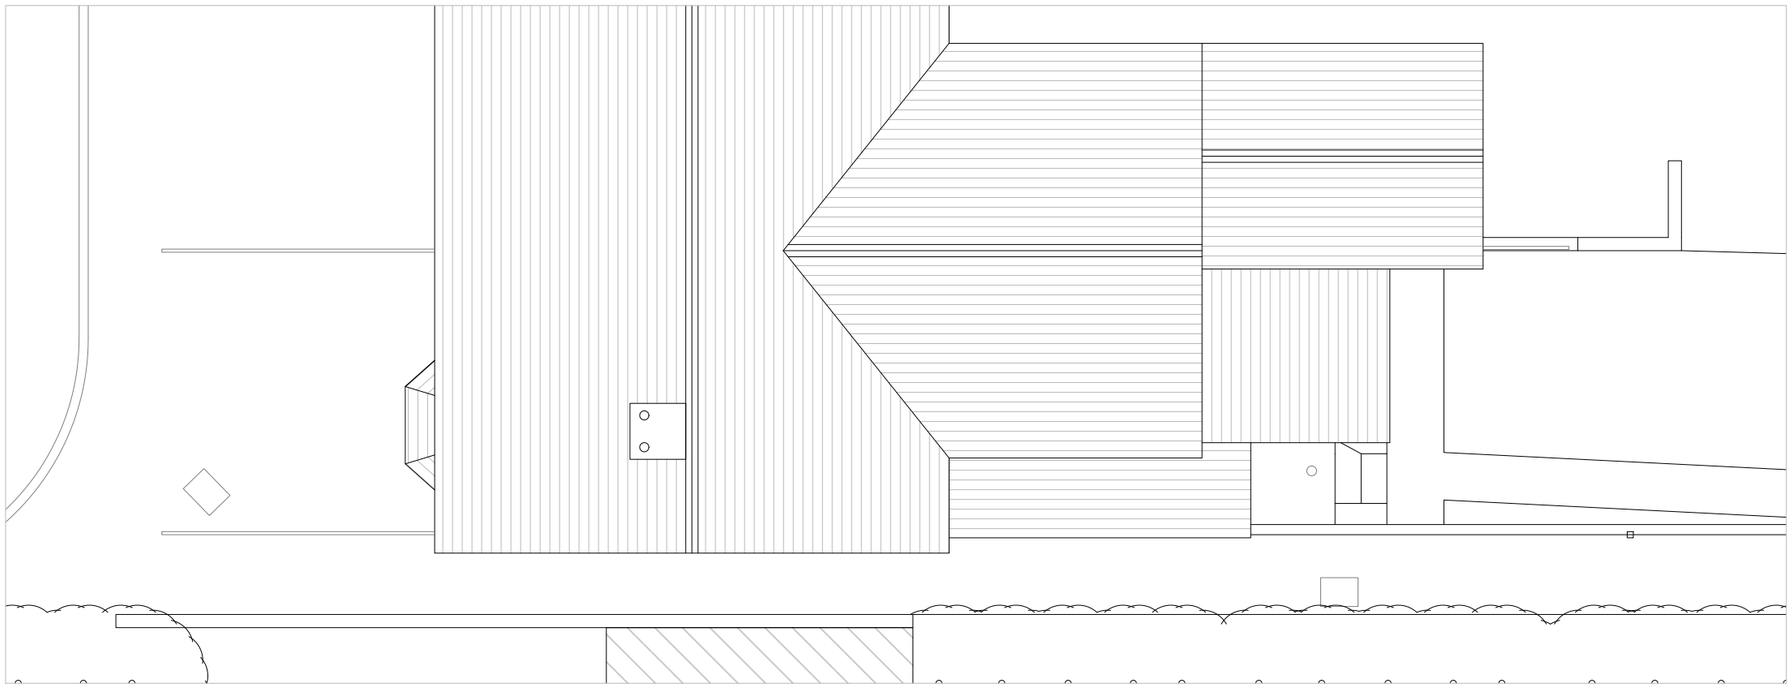

02 - Existing Roof Plan @ 1:100

Scale 1:100

0 1 2 3 4 5

N

Rev:	Date:	Revision History:
A	03.10.23	First Issue

...\02-Library\EE 2.jpg

T: 01722 680 419
M: 07810 647 790
W: info@esdon-architecture.com

Project:
23-071
1 Woodstock Road, Salisbury

	Name:	Date:		Name:	Date:
Designed by:	EE		Checked:	EE	
Drawn By:	EE		Approved:	EE	

Scale:
1:100 @ A3

Status:
Planning

Drawing Title:
Existing Ground Floor Plan and Roof Plan

Drawing No:
00-100

Rev:
A