Rev	Drn	Date	Description
-	-	-	-

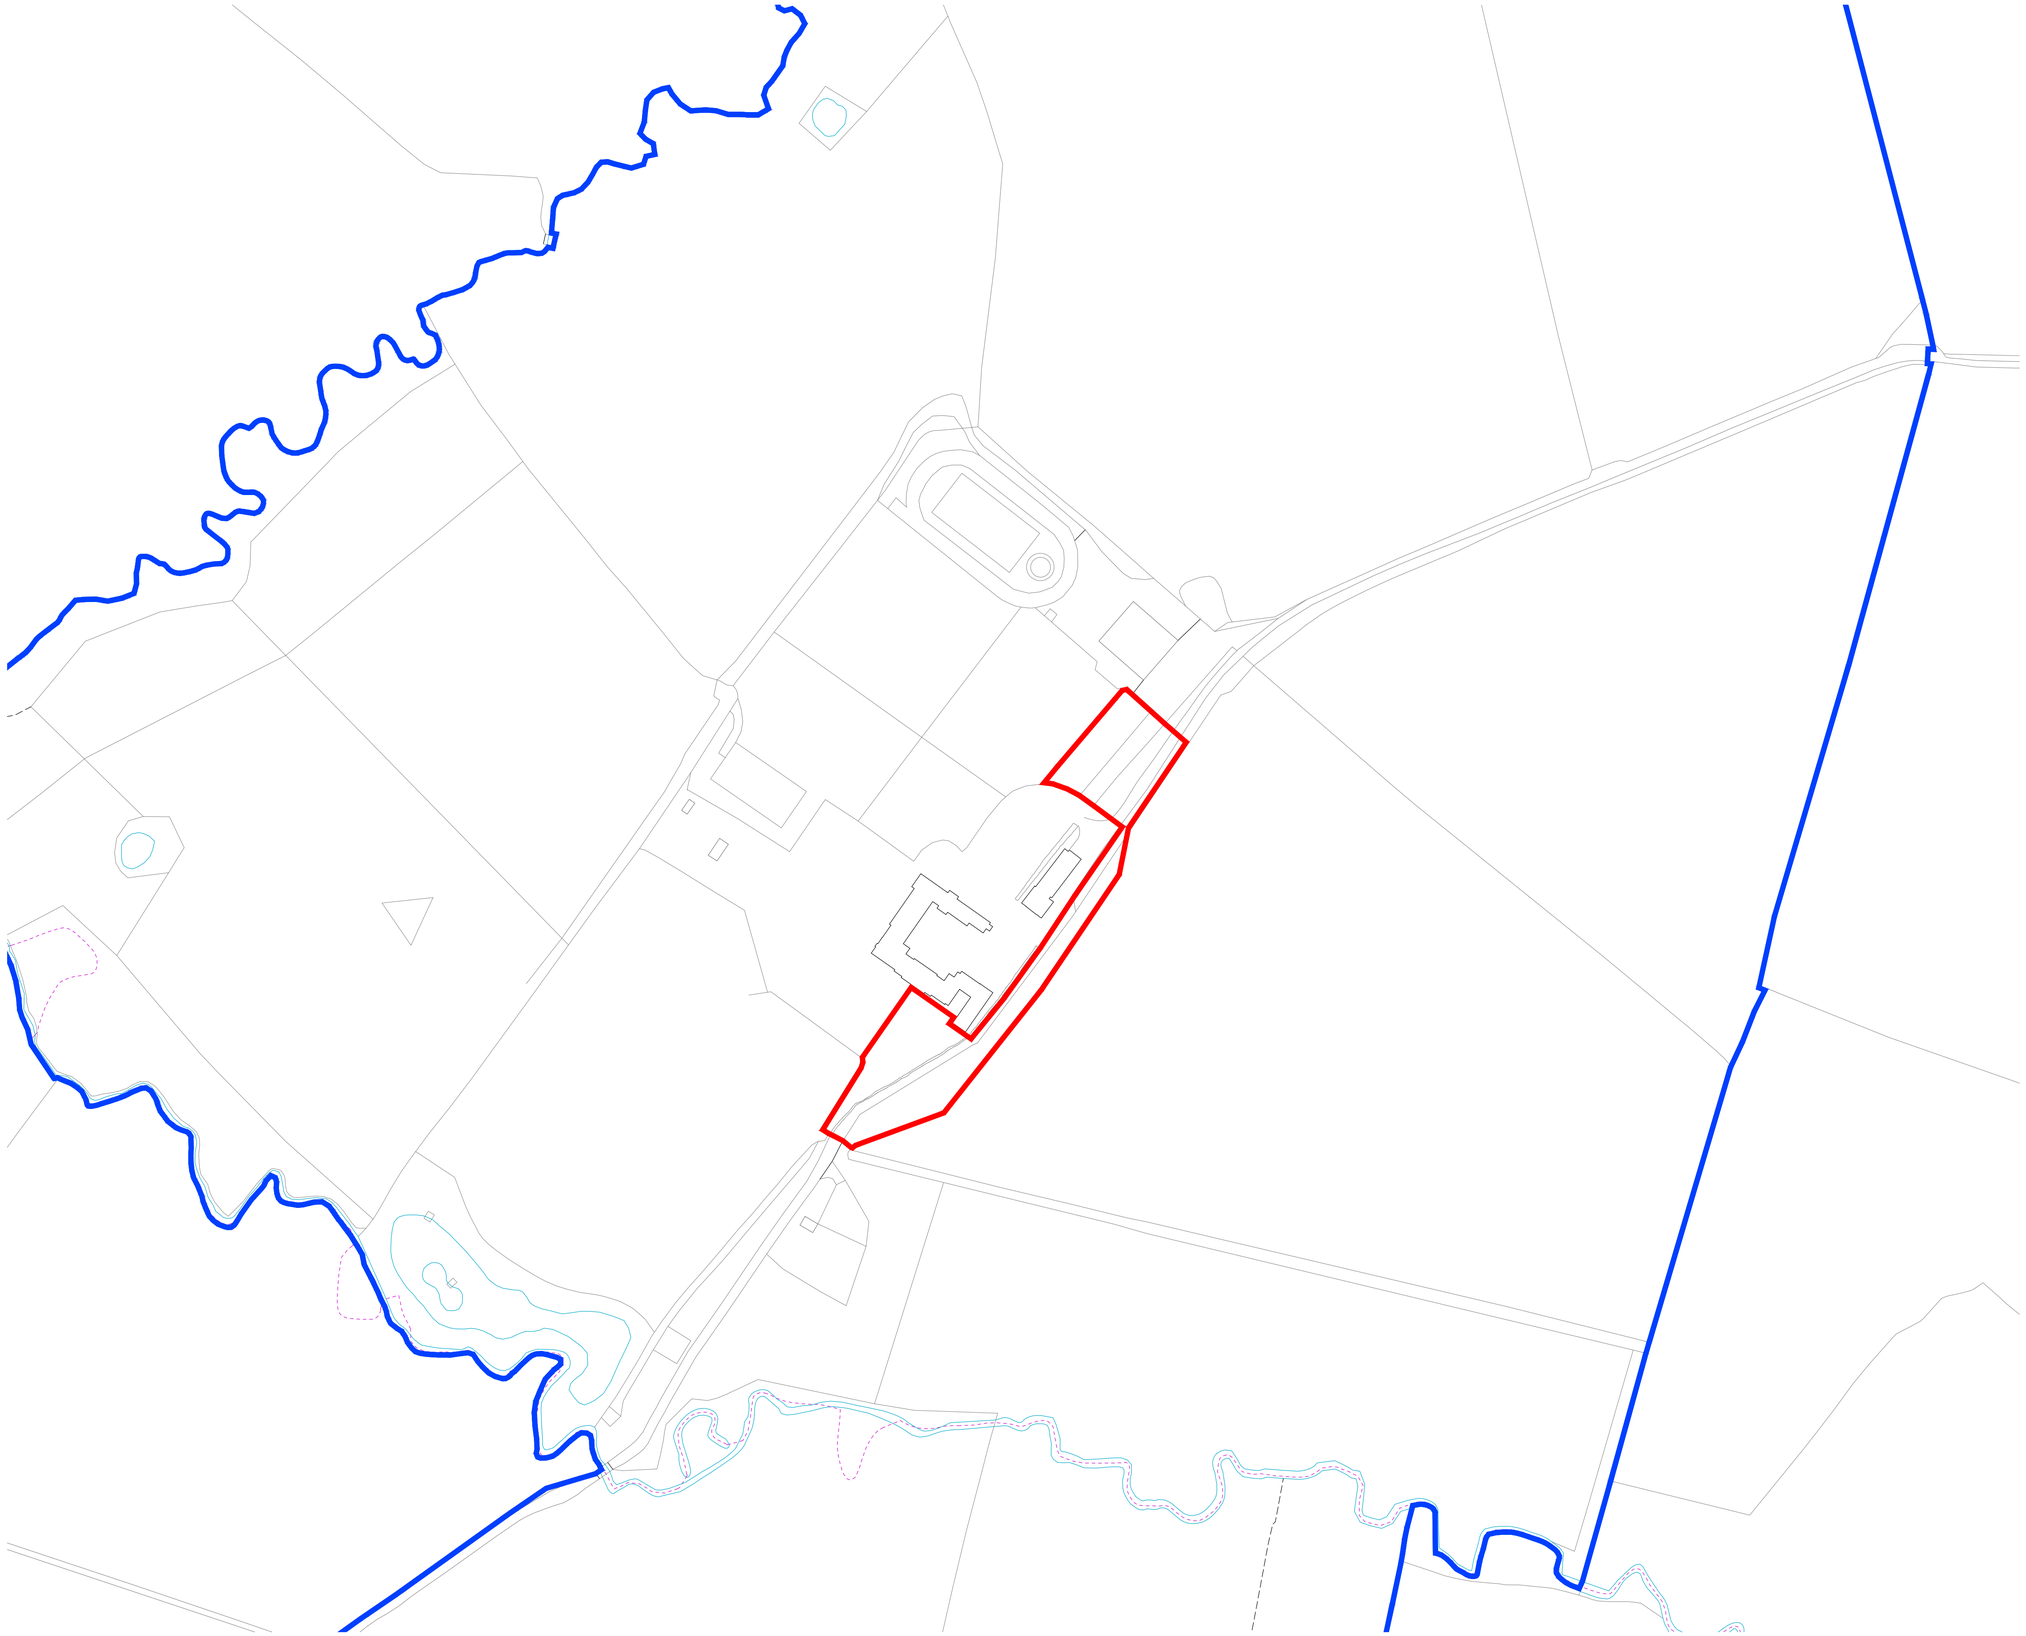

N

METRES
0 25 50 75 100

BRIMBLE LEA

Chartered Planning Consultants & Architects

Unit 3, Kingsmead Business Park,
Gillingham, Dorset, SP8 5FB

T (01747) 823232 www.brimblelea.com

PROJECT
New Leaze Farm,
East Knoyle,
Salisbury,
SP3 6AU.

DRAWING
Site Location Plan

SCALE 1:1250 @ A1

DRAWING ORIGINATOR DWR

DATE 12.10.23

DRAWING No. 21161 - 6

REVISION B