Location Plan

Application Type: Householder Application



Date of Production: October 18th, 2023

© Crown copyright and database rights 2023 Ordnance Survey OS100035409.

The representation of a road, track or path is no evidence of a right of way.
The representation of features and lines is no evidence of a property boundary.

Order Licence Reference: SP29227

N

0 m 10 20 30 40 50 60 70 m

Ground Scale: 1:1250
Bottom Left: 386457 152119 Top Right: 386599 152261
Center: 386528 152190
Area: 141m x 141m

8, TURNTABLE PLACE, WESTBURY,
BA13 4GB

Addition of porch and railings, 8 Turntable Road, Westbury
For Mr and Mrs G Lucas

Mark Brierley, BUD Ltd, 11 November 2023

Block Plan Existing

Application Type: Householder Application



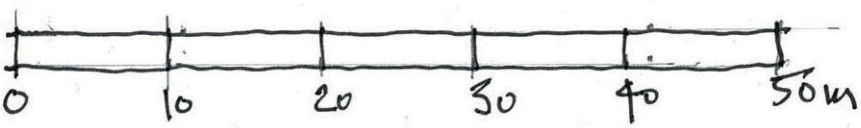



1:500 @ A4.

Addition of porch and railings, 8 Turntable Road, Westbury
For Mr and Mrs G Lucas

Mark Brierley, BUD Ltd, 11 November 2023

Block Plan Proposed

Application Type: Householder Application

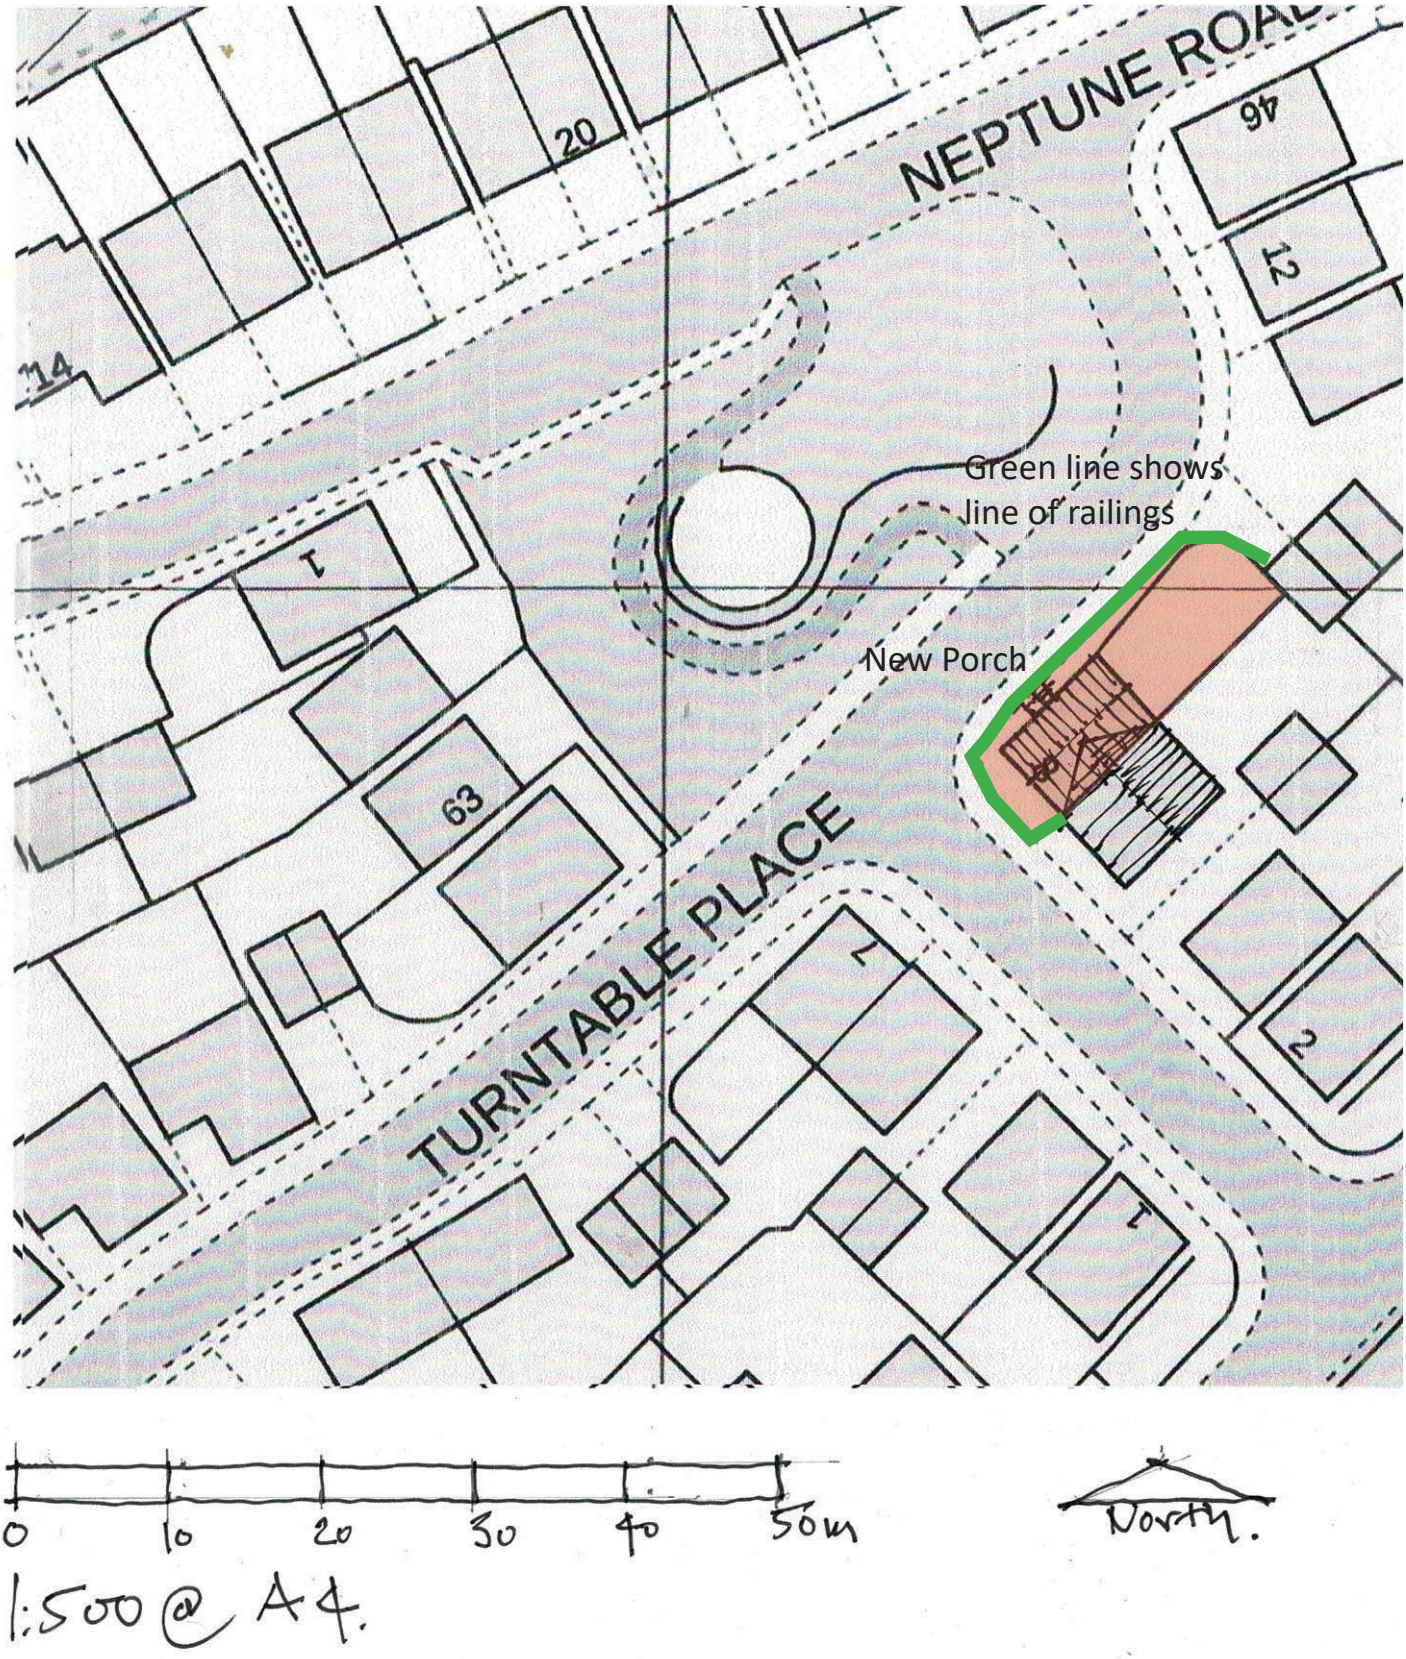

Addition of porch and railings, 8 Turntable Road, Westbury
For Mr and Mrs G Lucas

Mark Brierley, BUD Ltd, 11 November 2023