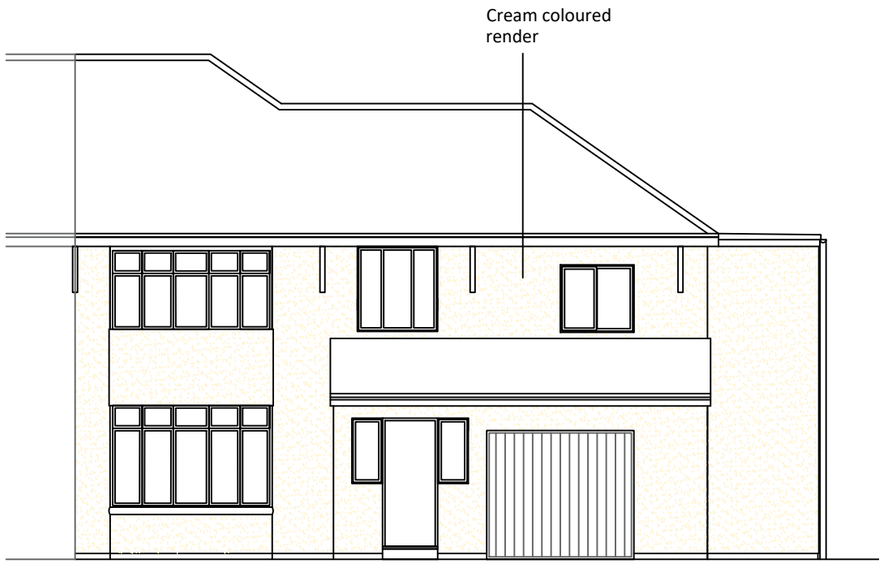

Front/North Facing Elevation

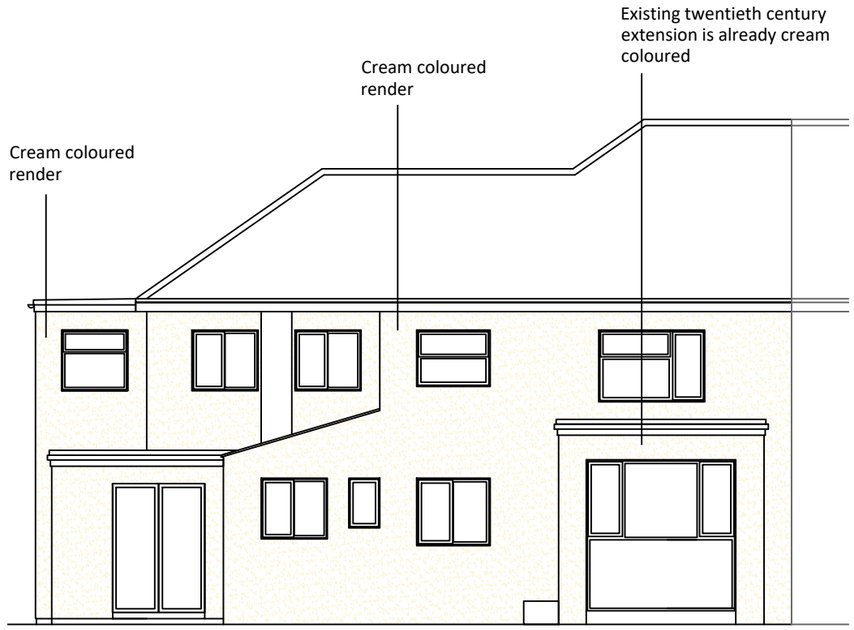

Rear/South Facing Elevation

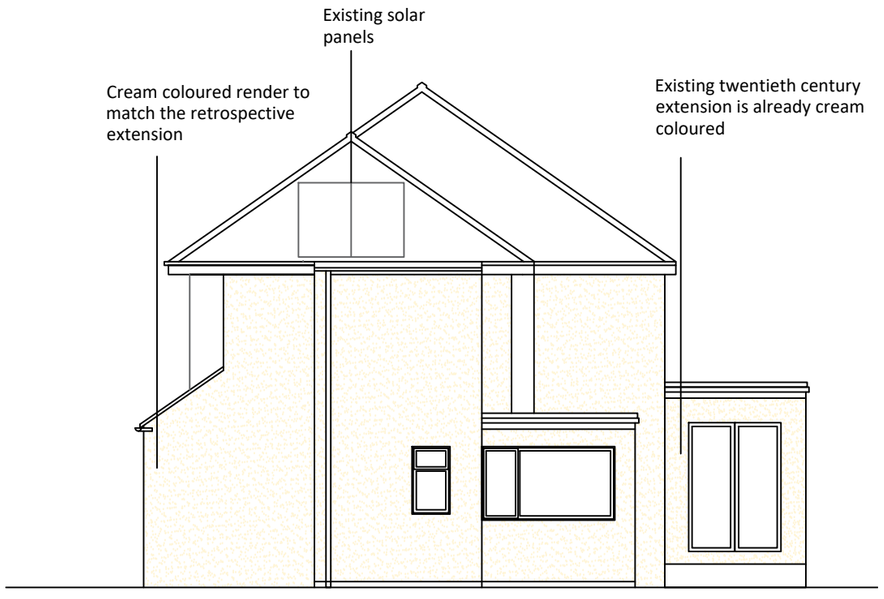

West Side Facing Elevation

Notes:

The colour of the render used on the extension and to be used on the rest of the side and front elevations matches the neighbouring property (No 49).

EVANS PLANNING & DESIGN

Hilary Evans
BSc(Hons), DIP Town Planning, MRTPI
BA(Hons) Architectural Technology
planninganddesign@netevans.com
07866 534501

Project:
Two Storey Side Extension and Alterations
51 Yewstock Crescent, Chippenham SN15 1QX

Title:
Proposed Elevations

Scale: 1:100 @A3	Project No: 23006
Drawing No: 23006/06	Status: Planning
Revision: E	Date: 10/11/2023

Scale Bar: 1:100

0 1 2 3 4 5