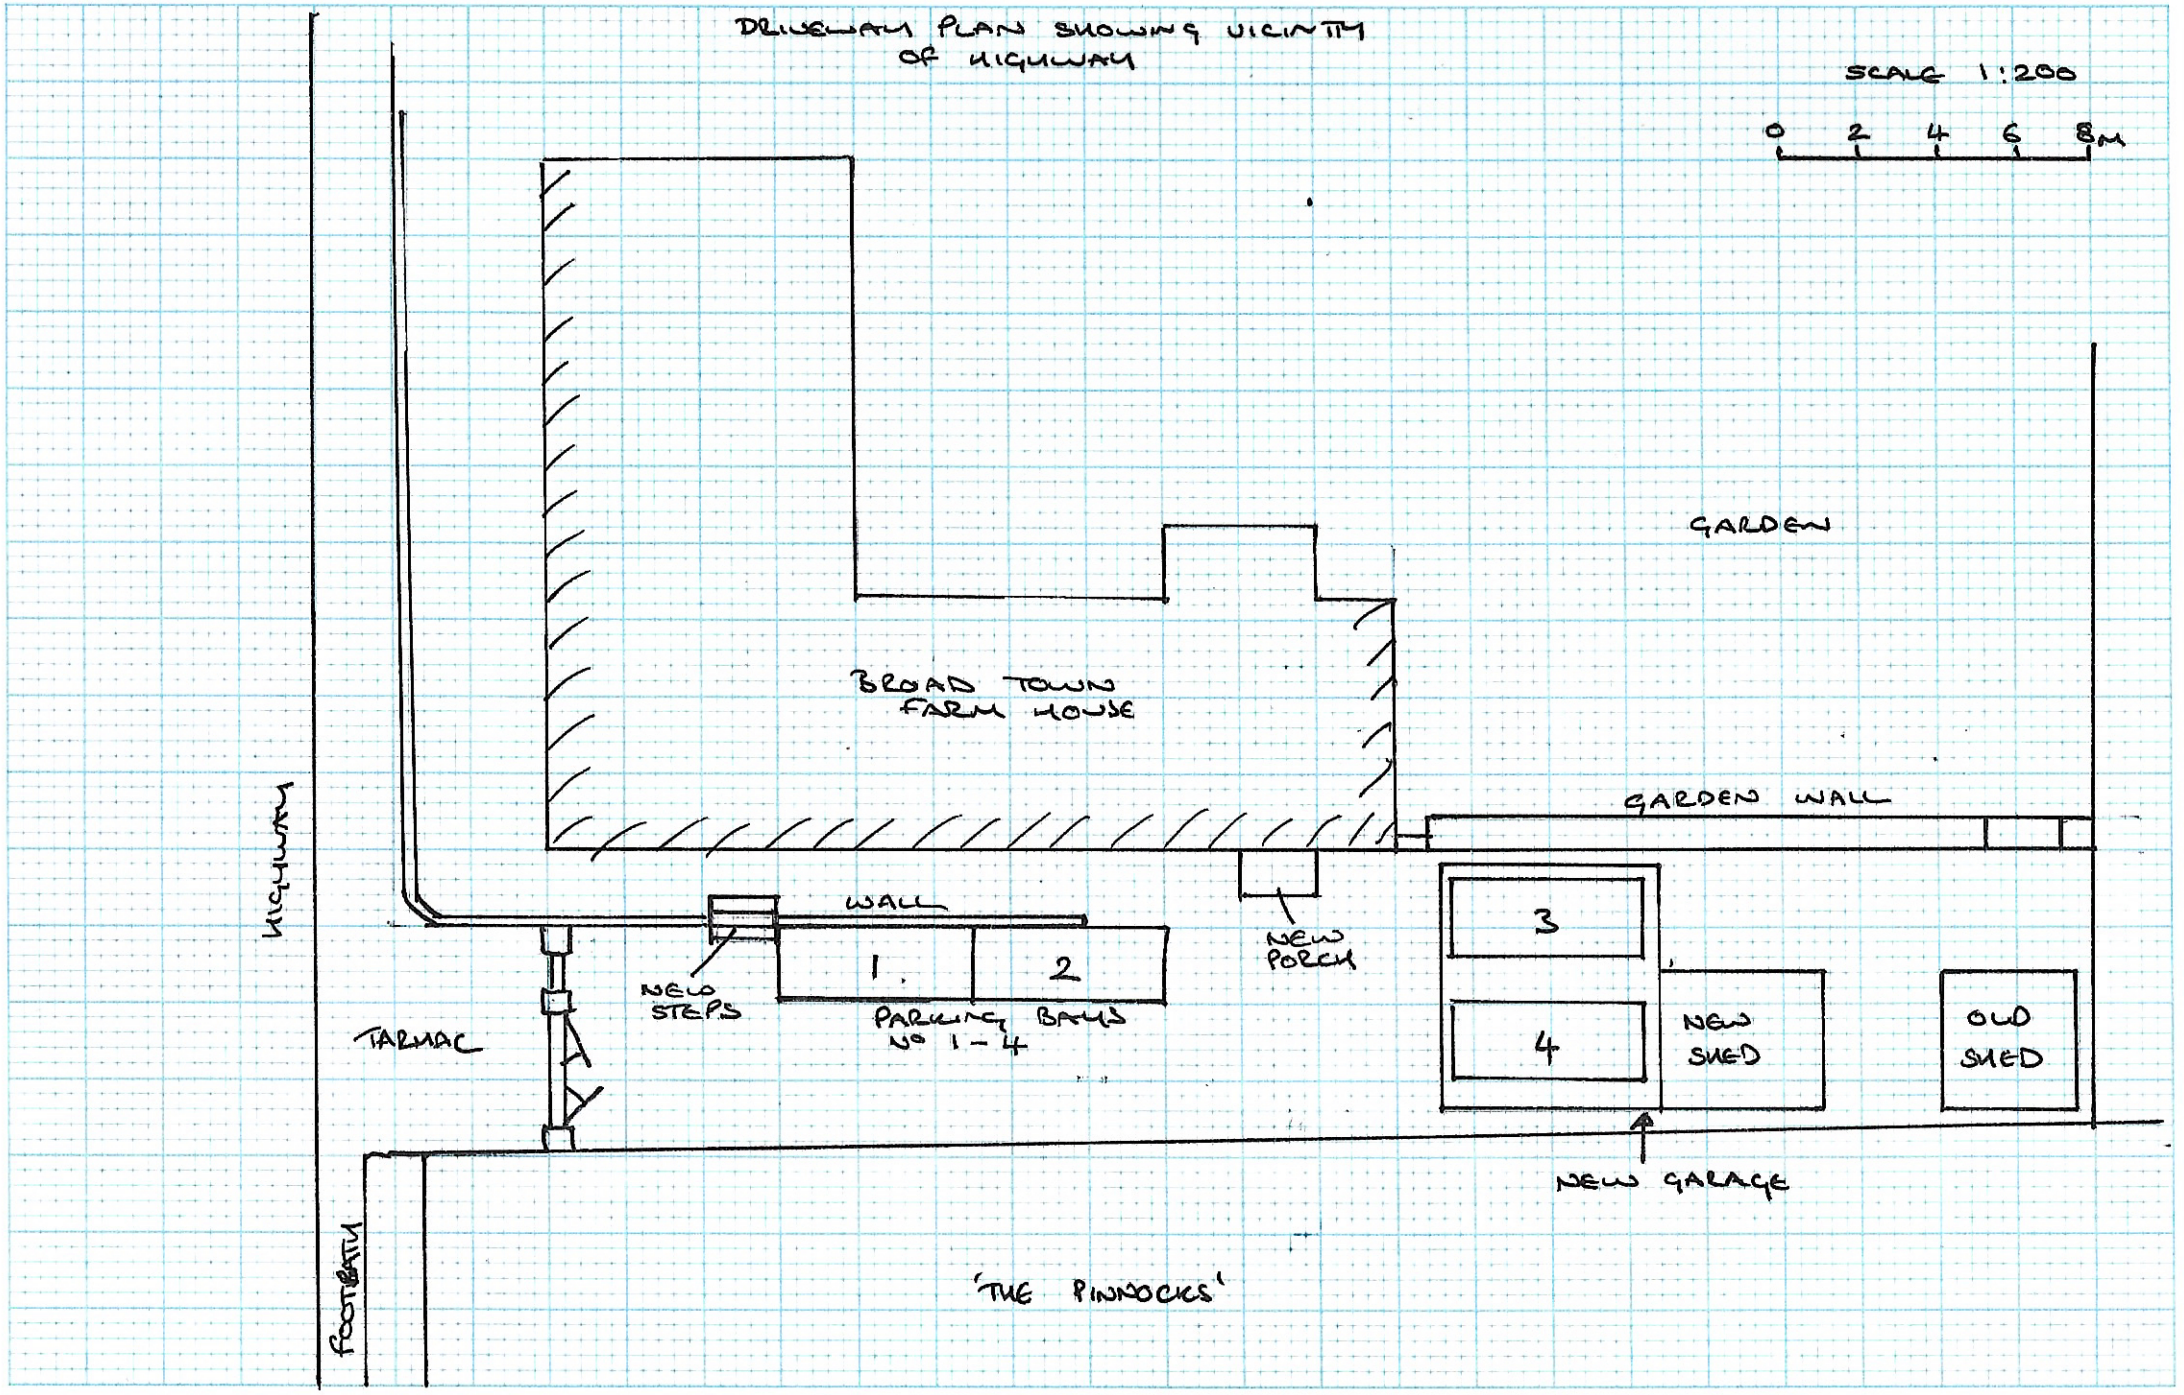
DRIVEWAY PLAN SHOWING VICINITY OF HIGHWAY
SCALE 1:200
0 2 4 6 8M
HIGHWAY
BROAD TOWN FARM HOUSE
GARDEN
GARDEN WALL
WALL
NEW PORCH
NEW STEPS
1
2
PARKING BAYS Nº 1-4
TARMAC
3
4
NEW SHED
OLD SHED
NEW GARAGE
FOOTPATH
'THE PINNACLES'

EXISTING BOOT ROOM TO BE REMOVED.

SCALE 1:50

0 1 2 3M

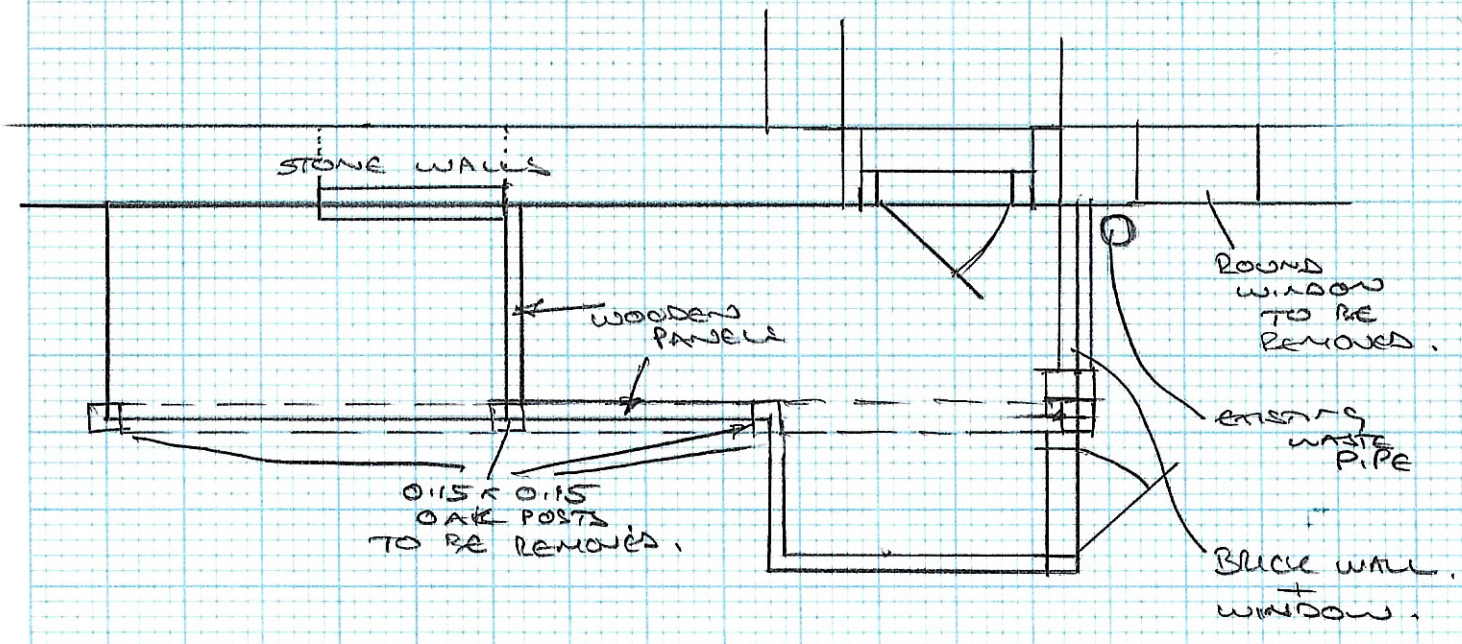

PLAN OF PROPOSED PORCH.

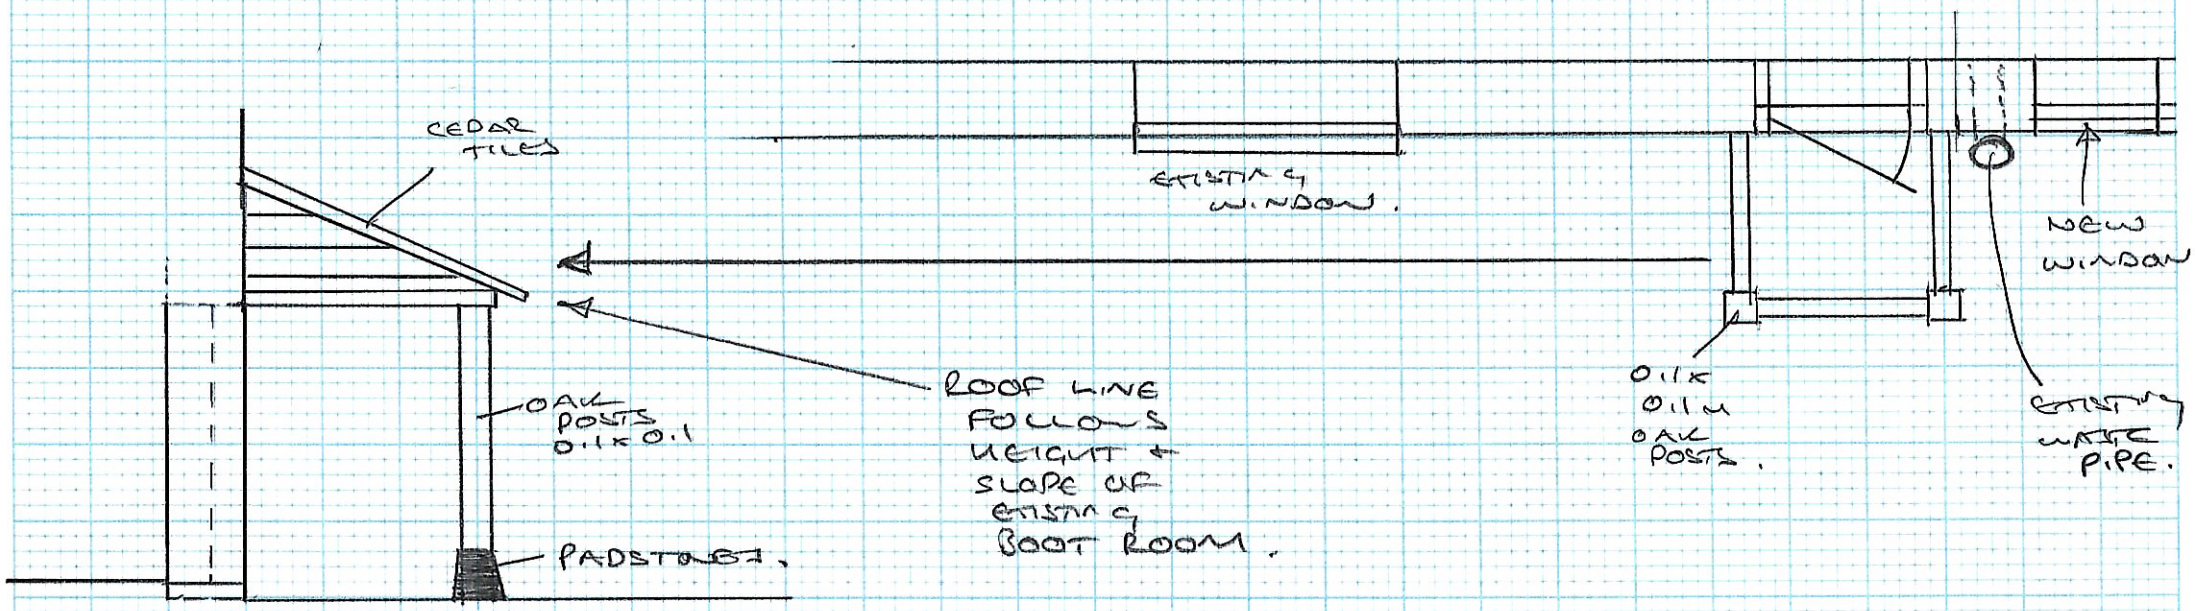

PLAN ELEVATION

SCALE 1:50

0 1 2M

