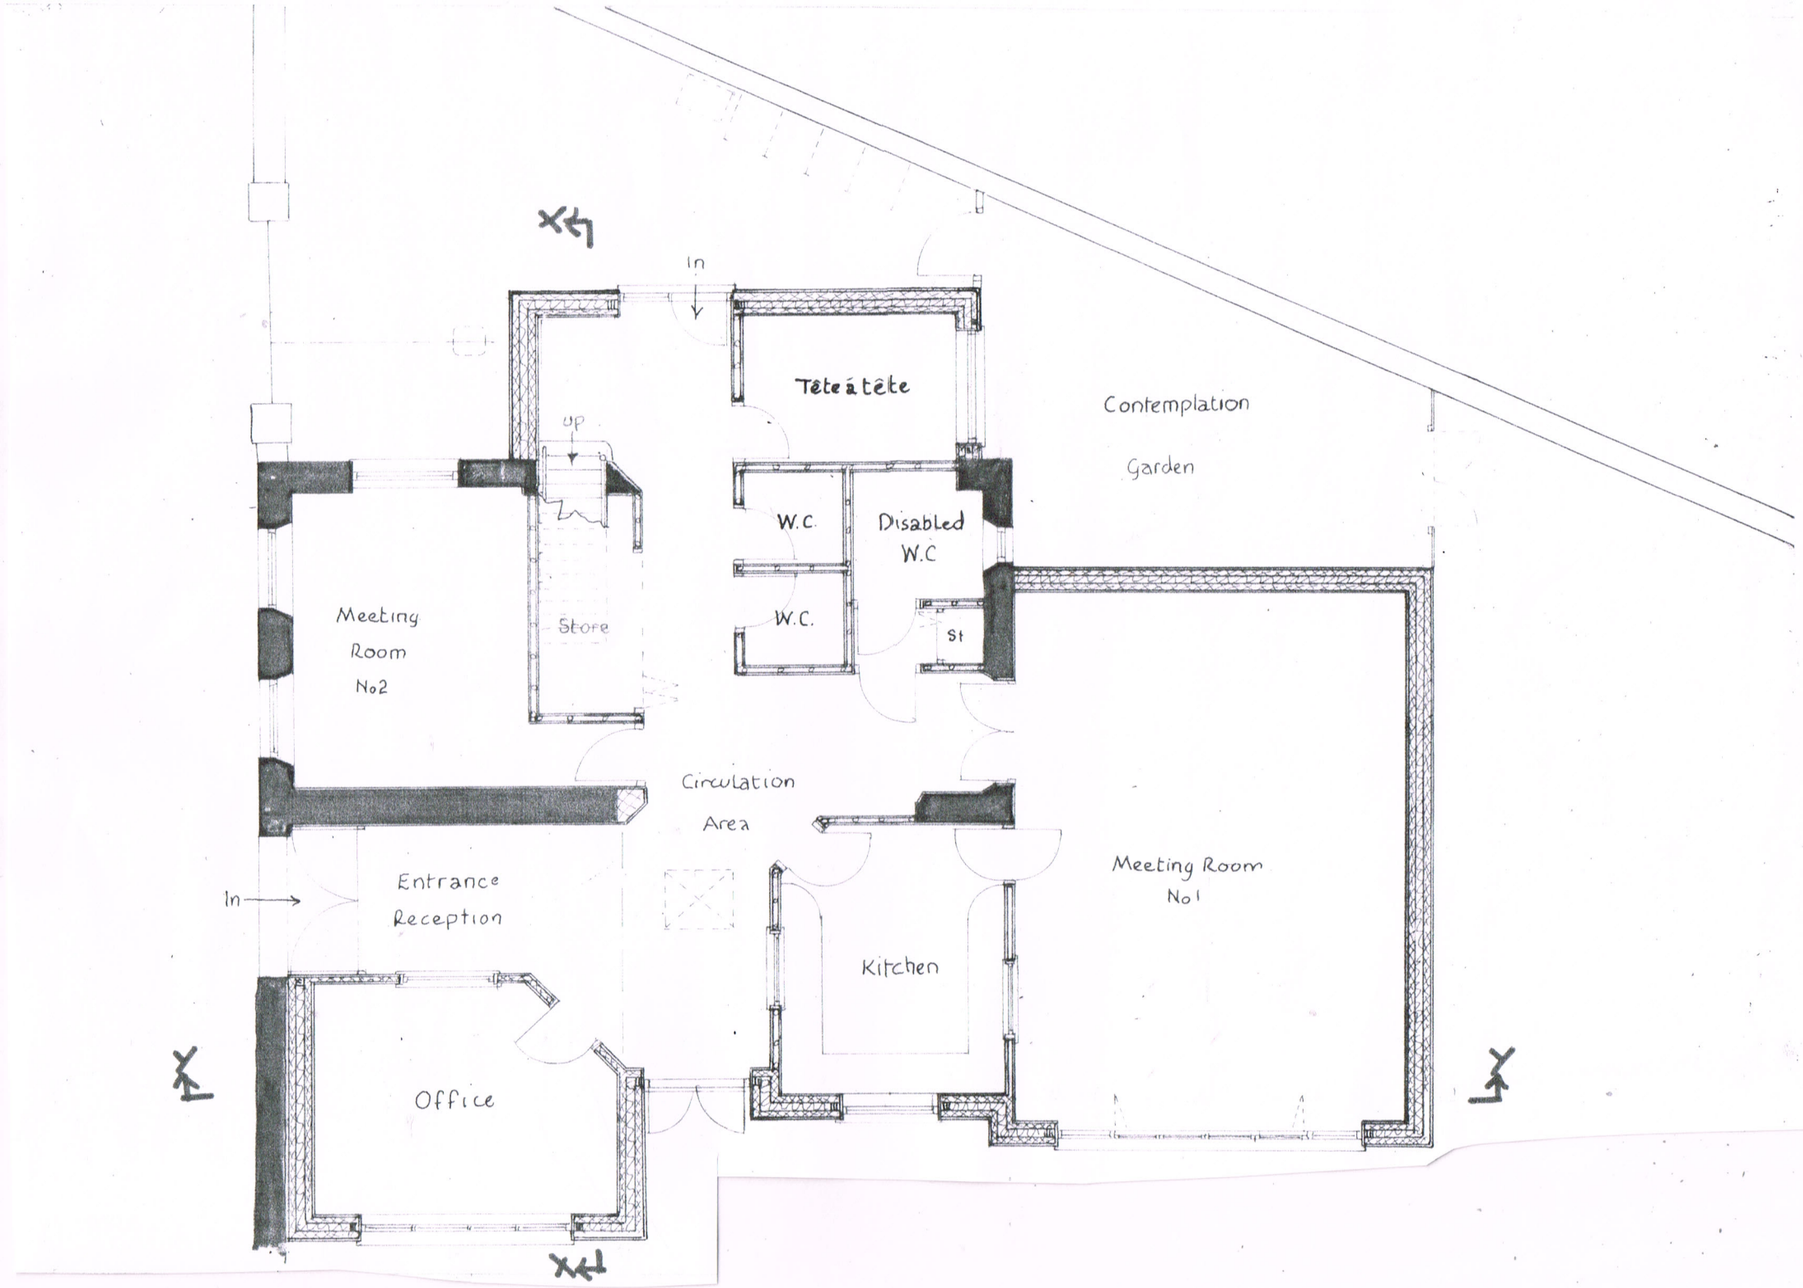

BOLINGBROKE DESIGN
32 Shurnhold, Melksham, Wiltshire, SN12 8DG.
Telephone: 01225 704839 Mobile: 07860 491800
bolingbroke.design@gmail.com

LEGEND:-
- Exg Walls
- New Stone
- New Brick
- New Block
- New Stud

NOTES: B. Remounted to 1:100 at A3

© All copyrights Reserved 2023

Client: St Katharine's Church Holt

Job Title: The Coach House 386A Ham Green, Holt, BA14 6PZ

Scale: 1:100 (A3)

Drawn by: ~

Date: Nov 23

Drawing Title: Prop. Ground Floor Plan

Drg No: 3121/2

Rev: B

A PRODUCT OF THE UNO RANGE – ARCHITECT CAT. No. 7313

420x297mm A3