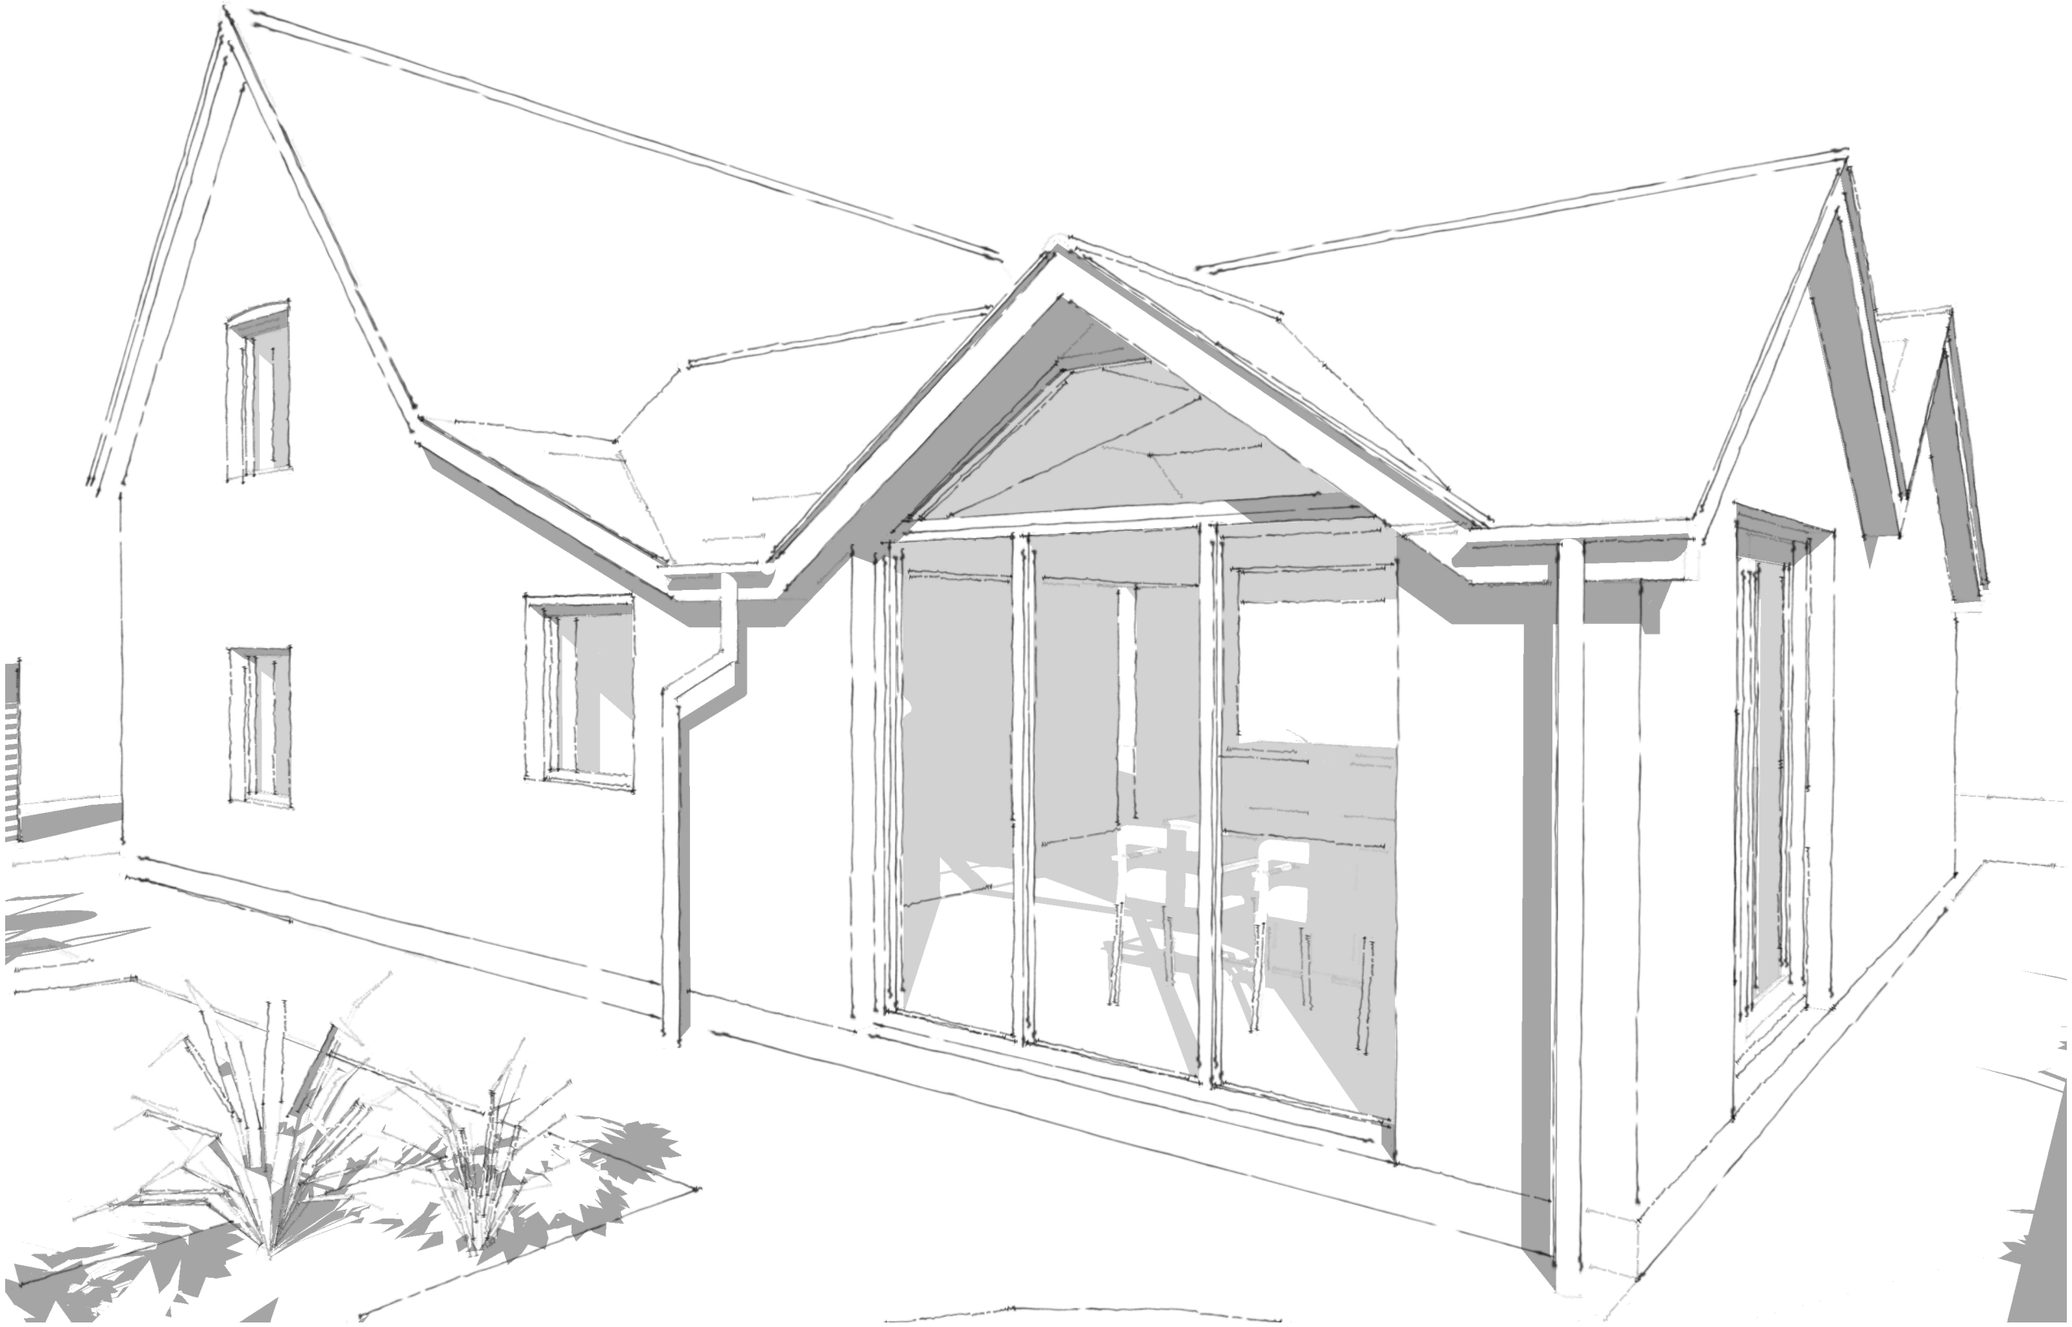

Drawing Title: Proposed North West Close Up View

Drwg No: COMM-SLA-01-XX-DR-A-0022-S0

Scale: NTS @ A3 *Revision: A*

10 Common Hill, Steeple Ashton, Trowbridge BA14 6ED

REVISIONS

	MM/DD/YY	REMARKS
1	__/__/__	...
2	__/__/__	...
3	__/__/__	...
4	__/__/__	...
5	__/__/__	...

0123