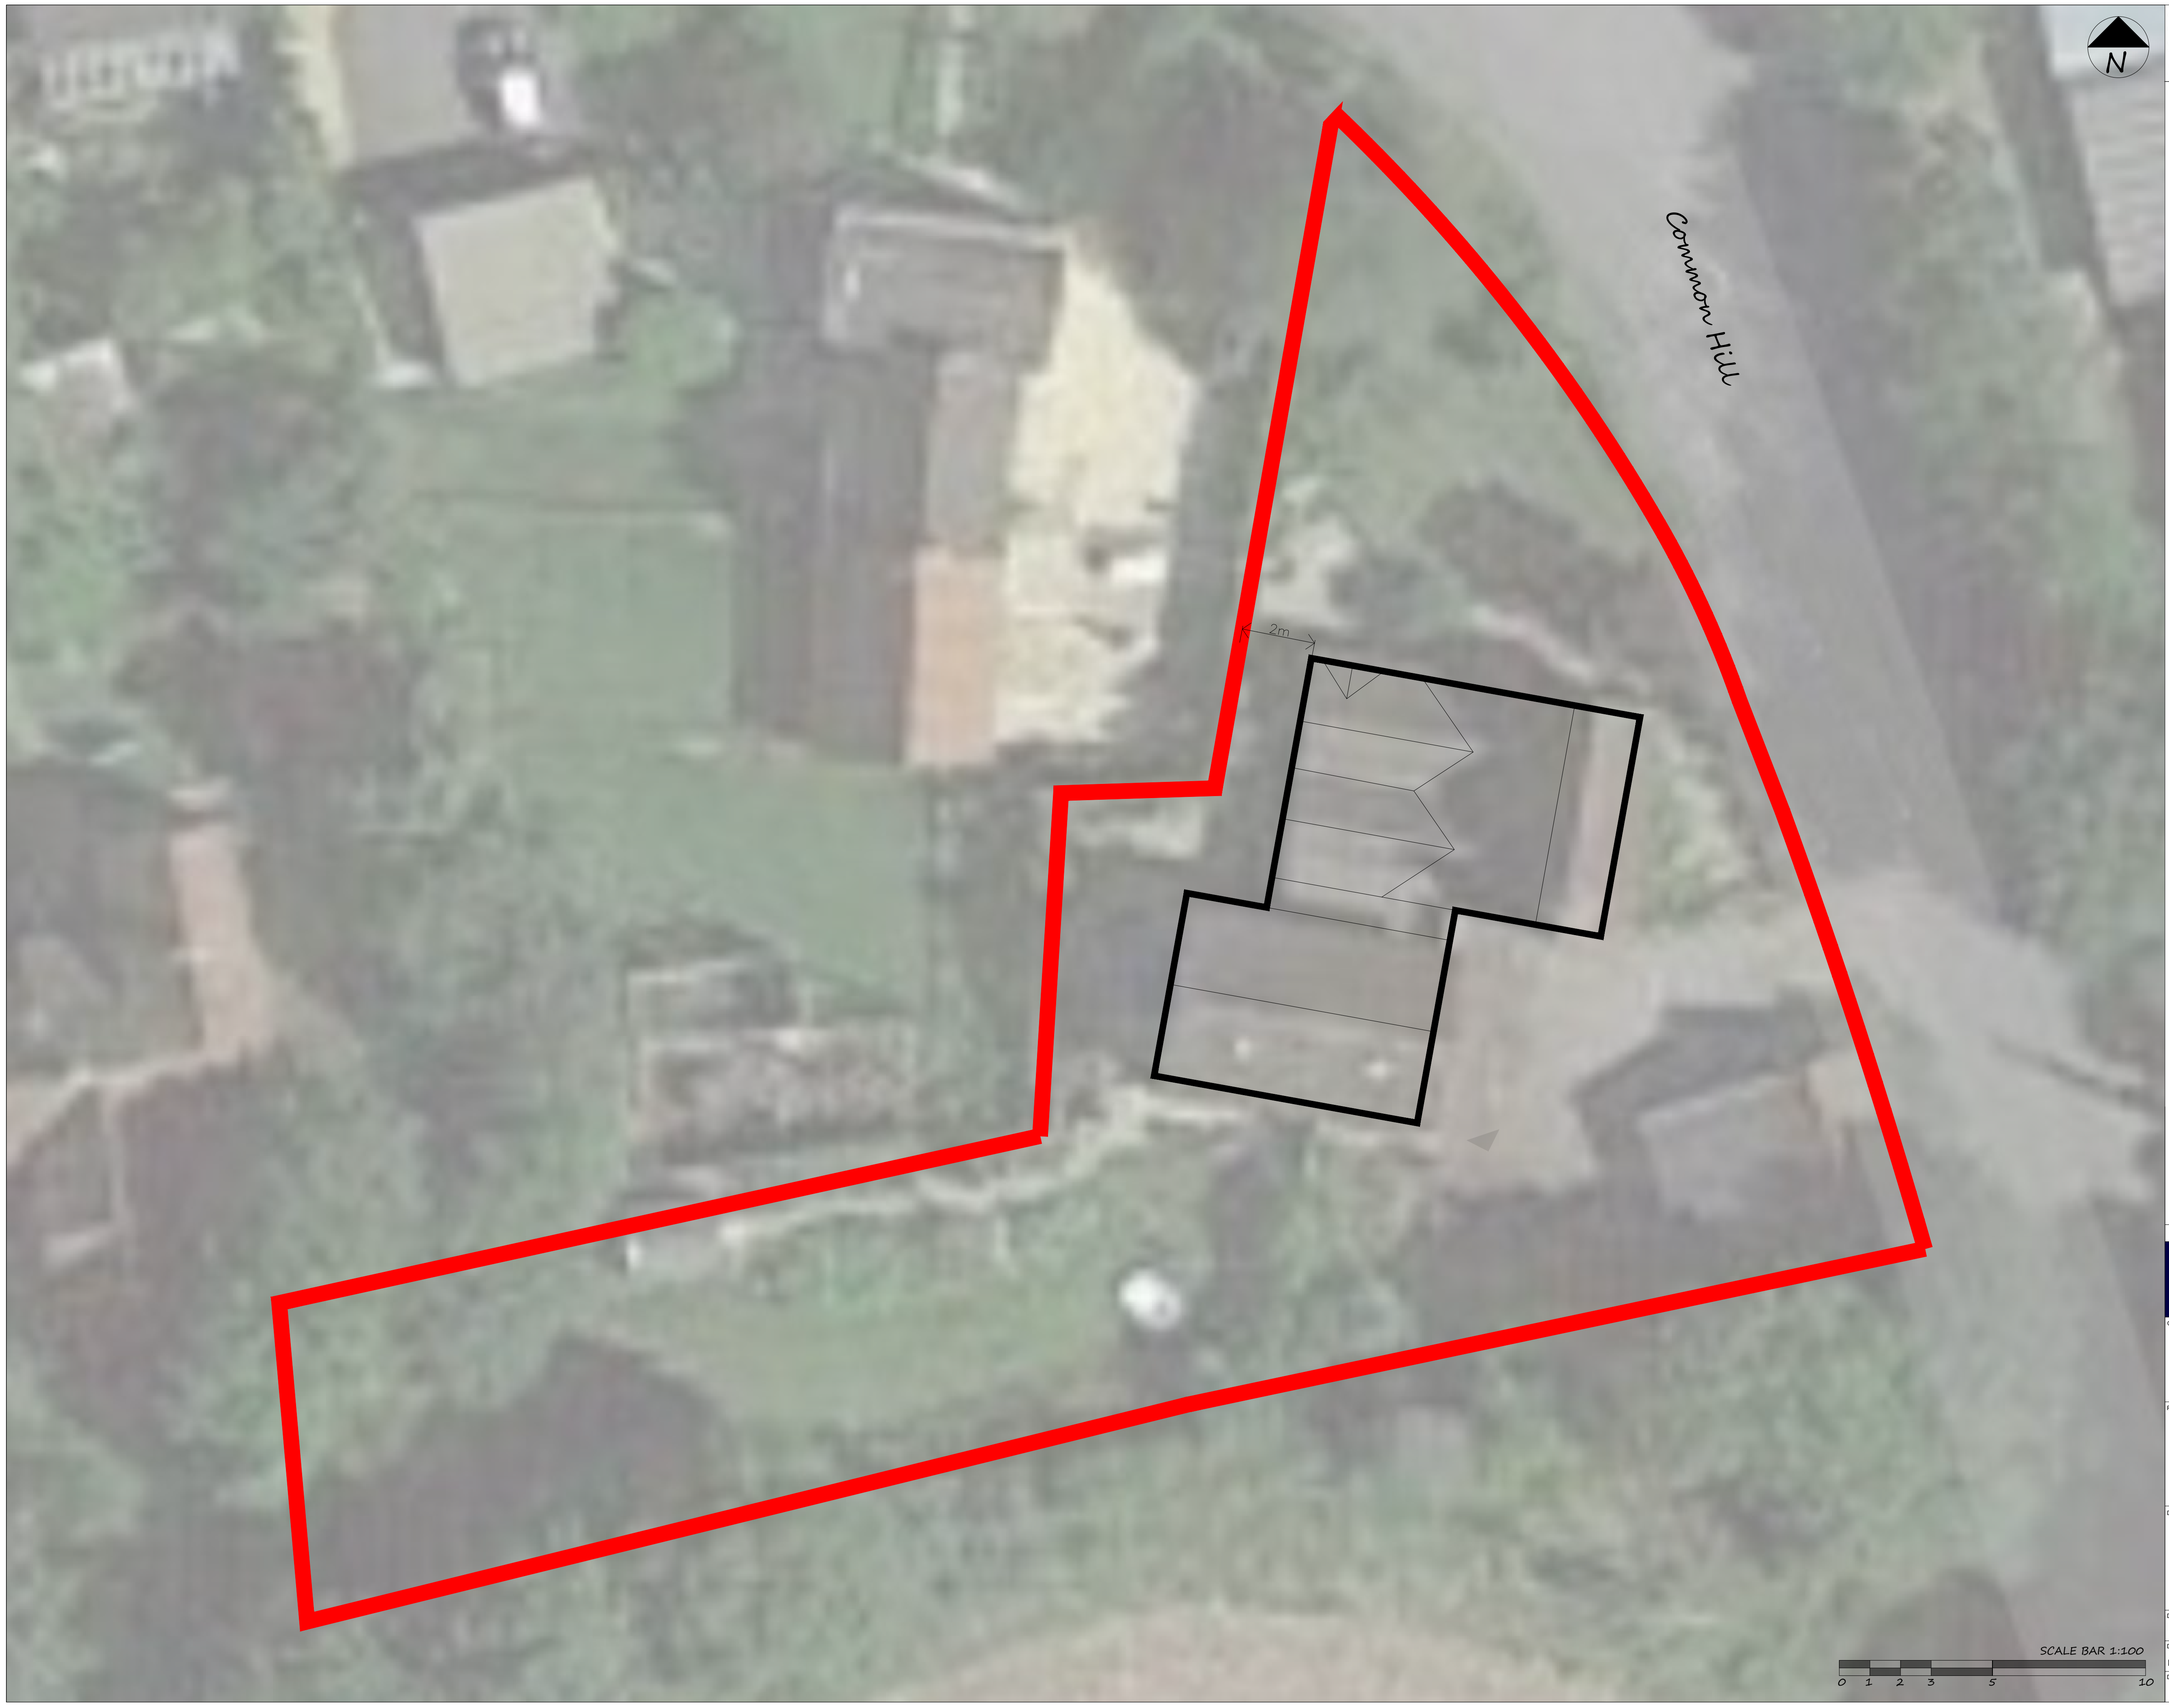

COPYRIGHT © StudioLite Ltd

Never scale from this drawing. Always refer to figured dimensions.

Contractors, subcontractors and suppliers to verify ALL dimensions on site PRIOR to commencing any work or producing any shop drawings or similar.

This drawing is to be read in conjunction with ALL consultants information such as structural, mechanical and electrical engineers drawings and all discrepancies are to be reported to the architect.

NOTES

REV	DATE	REVISION NOTES	BY / CHKD
-	07.11.23	Planning Issue	RH / SLA

STUDIOLITE ARCHITECTS

STUDIOLITE ARCHITECTS
E: richardholmandesign@gmail.com
W: www.studiolitearchitect.com
M: 07403 246 159

RIBA Chartered Practice | ARB Registered Practice

CLIENT

10 Common Hill
Steeple Ashton
Trowbridge
BA14 6ED

PROJECT

Proposed Alterations

DRAWING TITLE

Proposed Site Plan

DRAWING STATUS			RIBA STAGE	BIM STATUS
PLANNING			STAGE 3	S0
DRAWN	**CHECKED**	**DATE**	**SCALE**	**JOB NO**
RH	SLA	07.11.2023	1:100 @ A1	0123
DRAWING No				**REVISION**
COMM-SLA-01-XX-DR-A-0002				-