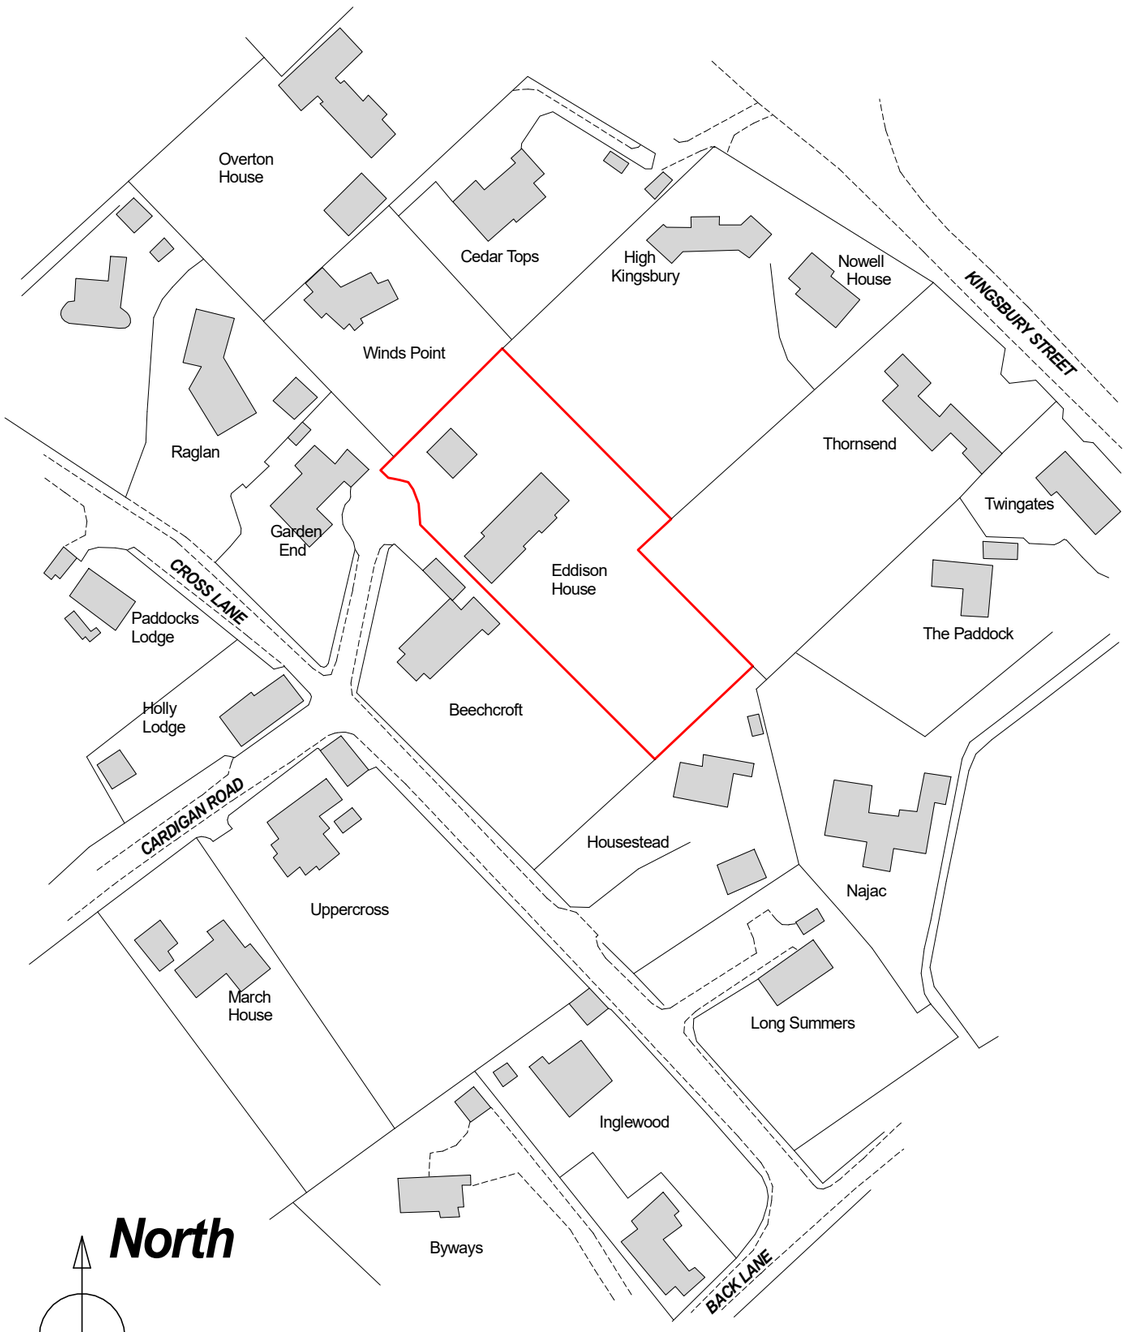

LOCATION MAP

- SCALE 1:1250

0 20 40 60 80 100 METRES

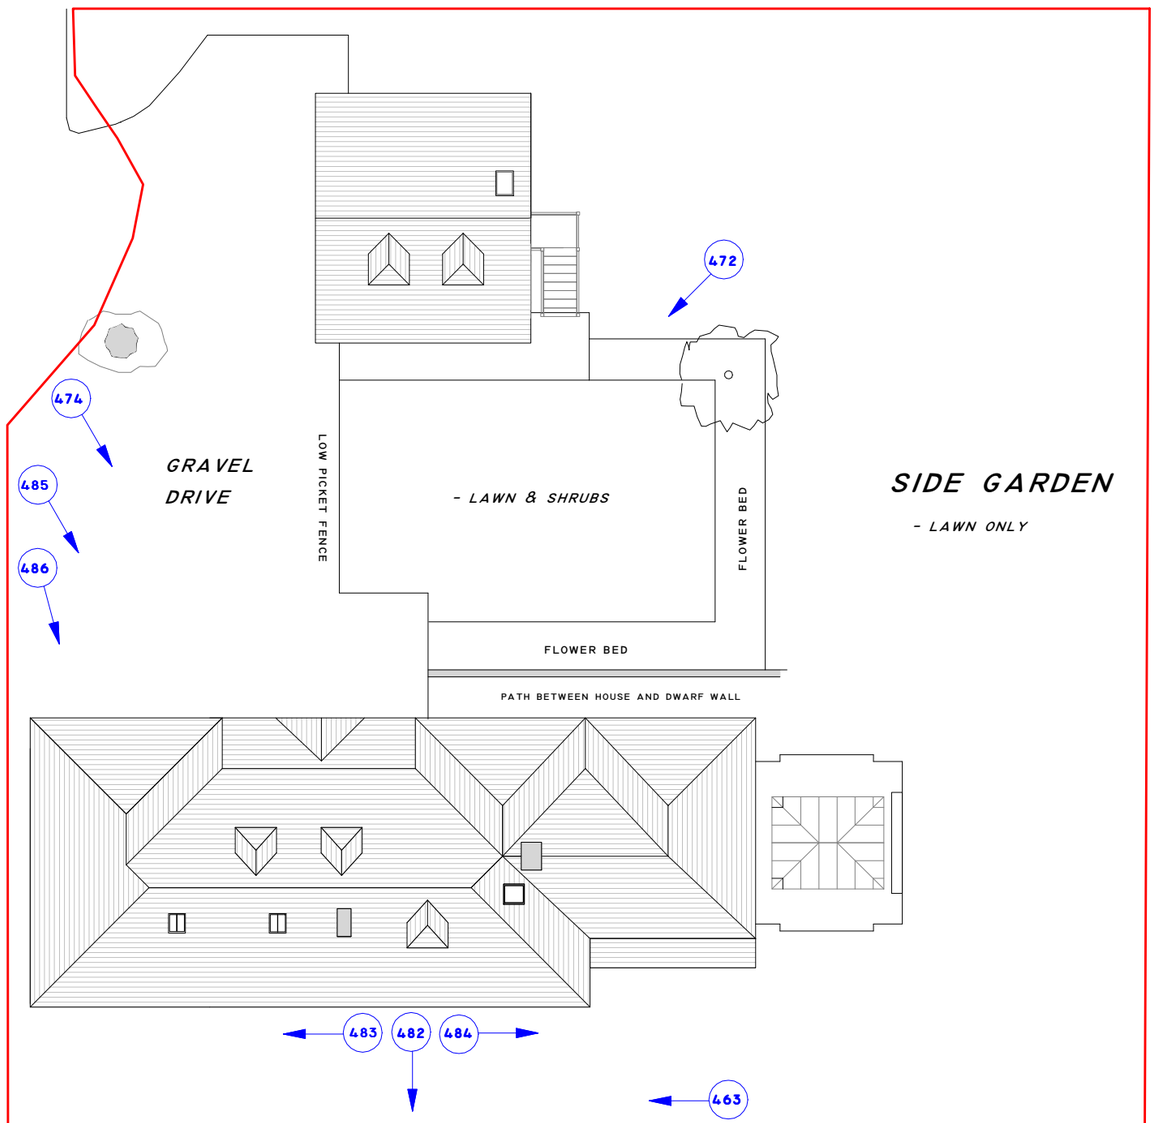

SIDE GARDEN

- LAWN ONLY

North

BLOCK PLAN

0 1 2 3 4 5 METRES

Scale 1:200

999

APPROX POSITION AND DIRECTION OF PHOTO

PHOTO 463



PHOTO 472



PHOTO 474



PHOTO 479



PHOTO 480



PHOTO 481



PHOTO 482



PHOTO 483



PHOTO 484



PHOTO 485



PHOTO 486



LOCATION MAP, BLOCK PLAN & PHOTOS SCALE 1:1250 & 1:200 (ON A2 PAPER) DRAWING NO.BON.2023.LOC.BLOCK.PHOTOS DATE SEPTEMBER 2023	**Mr & Mrs G Bond** Eddison House, Cross Lane Marlborough,Wilts SN8 1LA