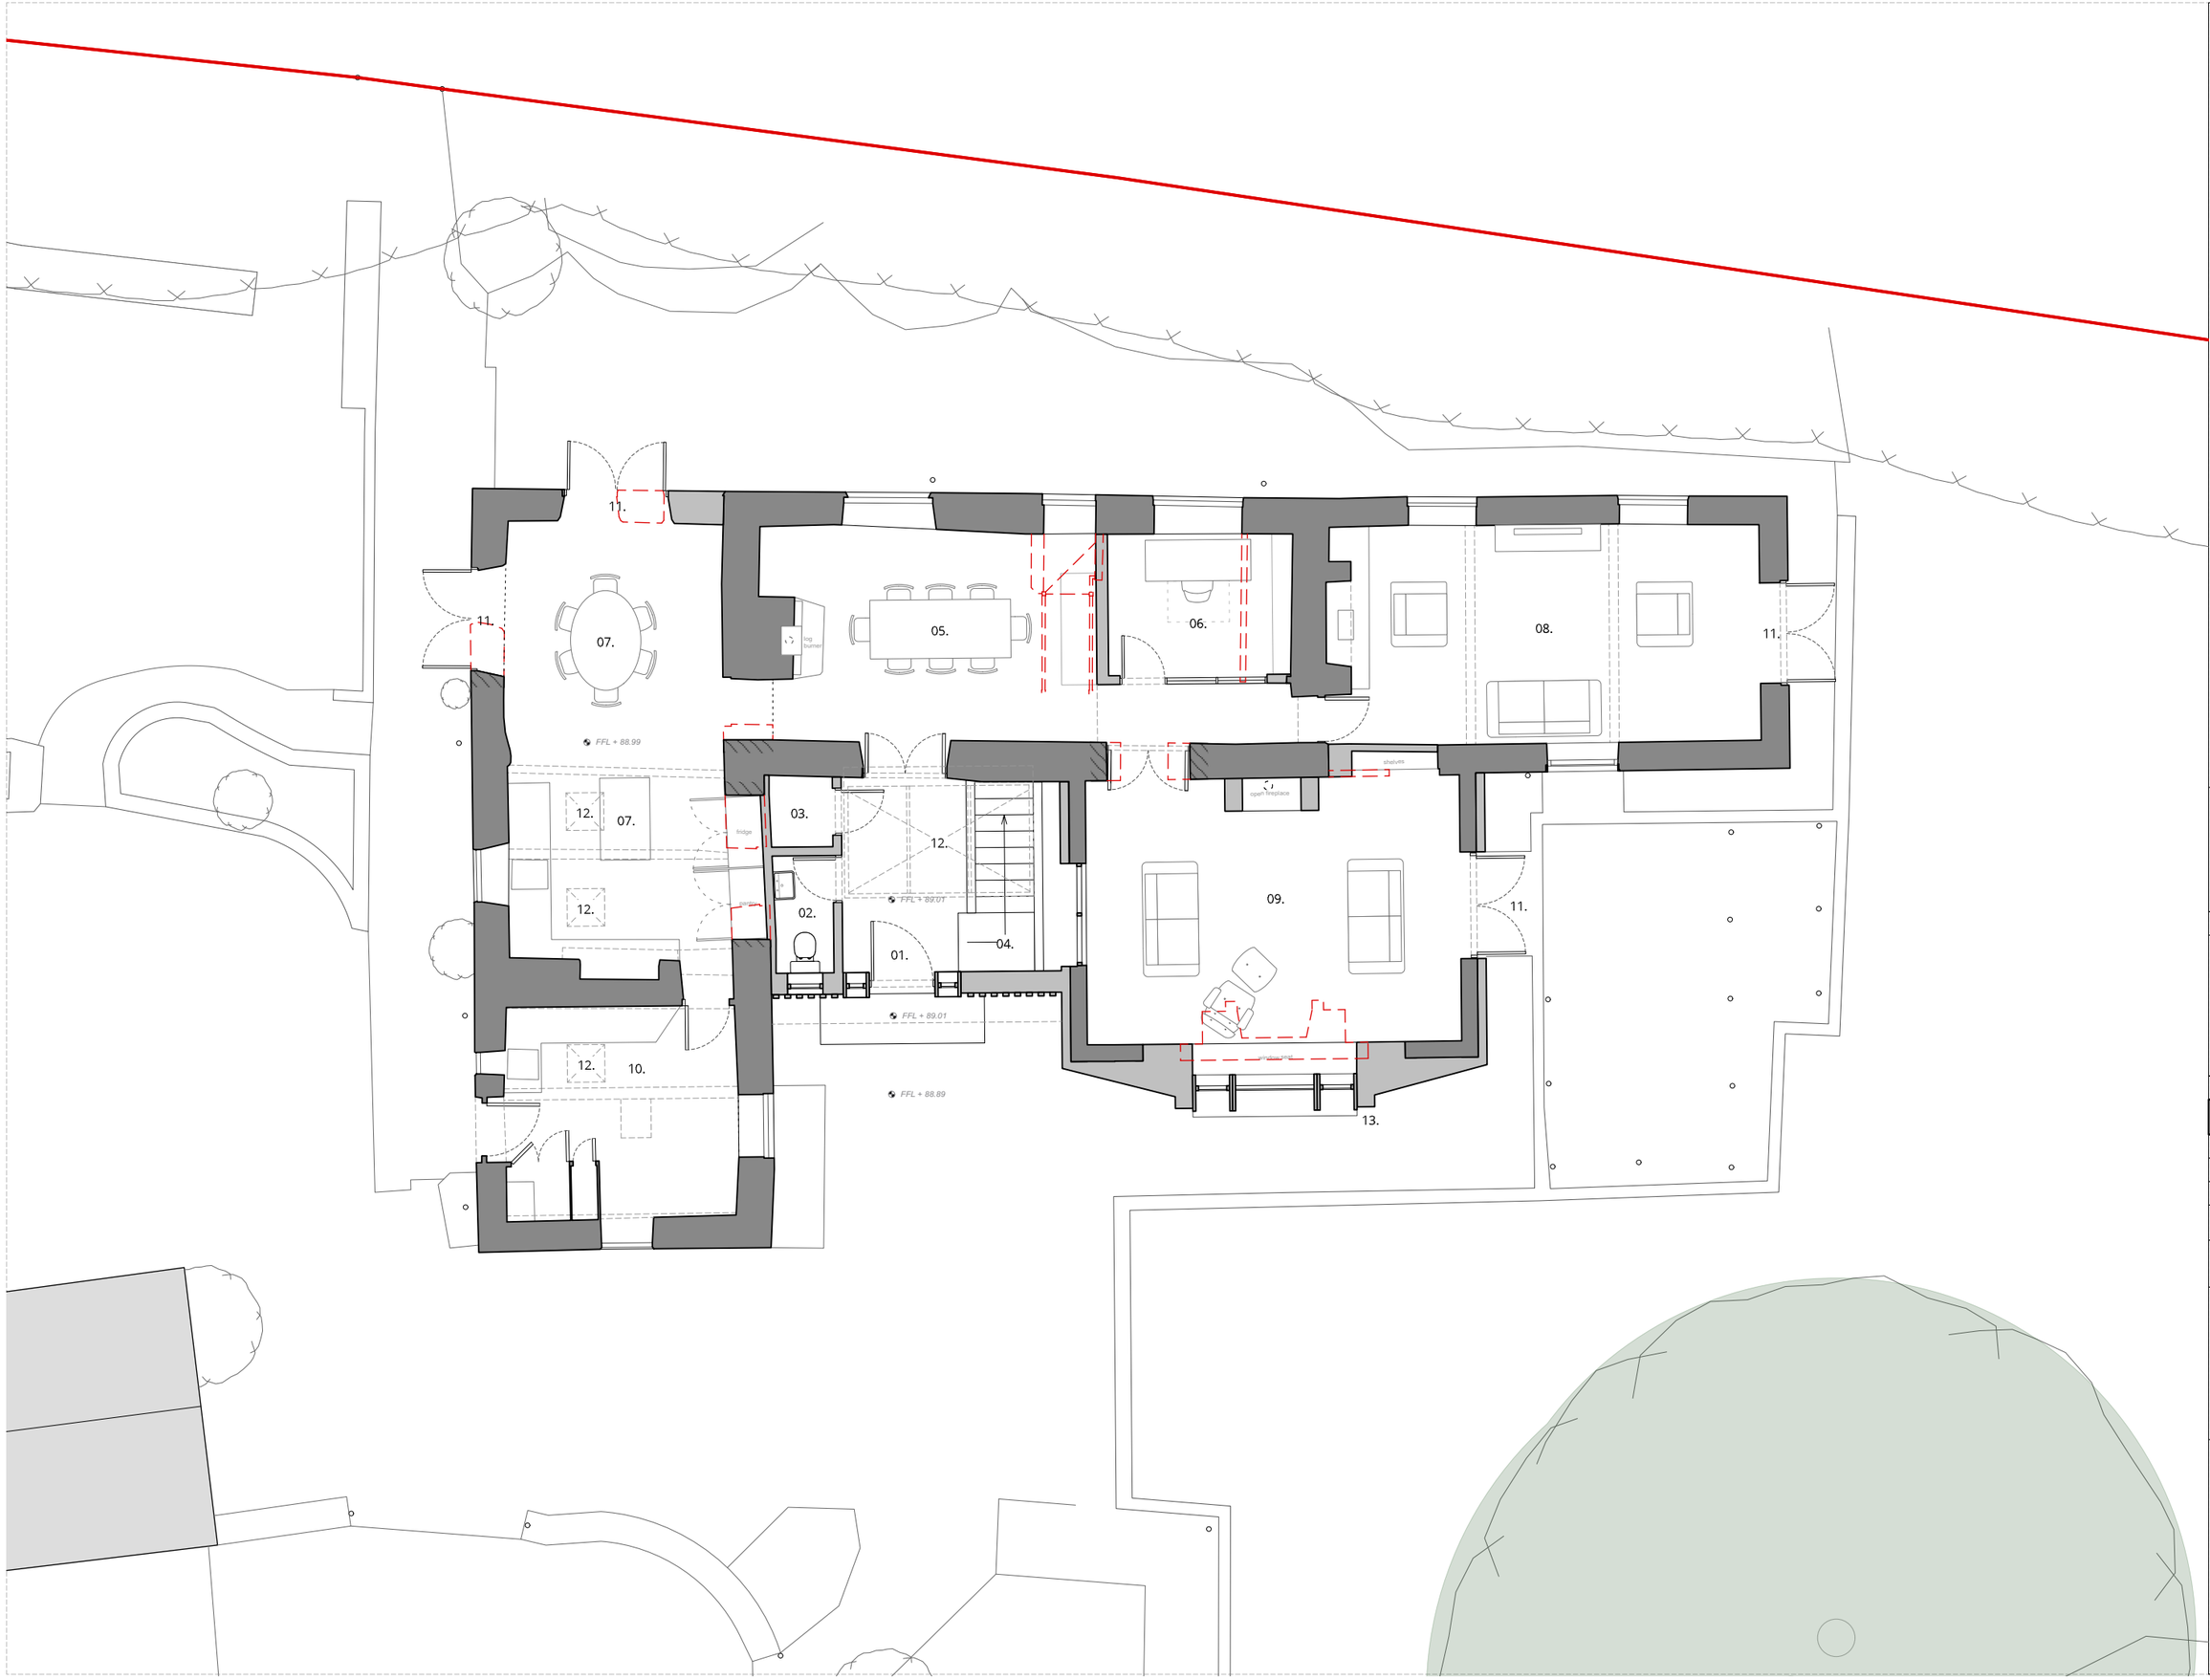


NOTES:

Key:

01. Entrance Hall
02. W.C
03. Cloaks
04. Proposed Staircase
05. Dining Room
06. Study
07. Kitchen & Dining Area
08. Snug
09. Living Room
10. Utility & Laundry
11. Proposed French Doors
12. Proposed Rooflight Above
13. Proposed Bay Window

KEY

- Existing Walls
- New Walls
- Demolitions

REV.	DESCRIPTION	DATE

Proposed Ground Floor Plan

JOB NO. · DRAWING NO.	REV.
535 - P 101	

Manor Farm Cottage	
SCALE @ A3:	1:100
LAST PLOT DATE:	25/09/2023
DRAWN BY:	SB
CHECKED BY:	JM

1:100
0 2m

CaSA
ARCHITECTS
www.casa-architects.com
© CaSA Architects