
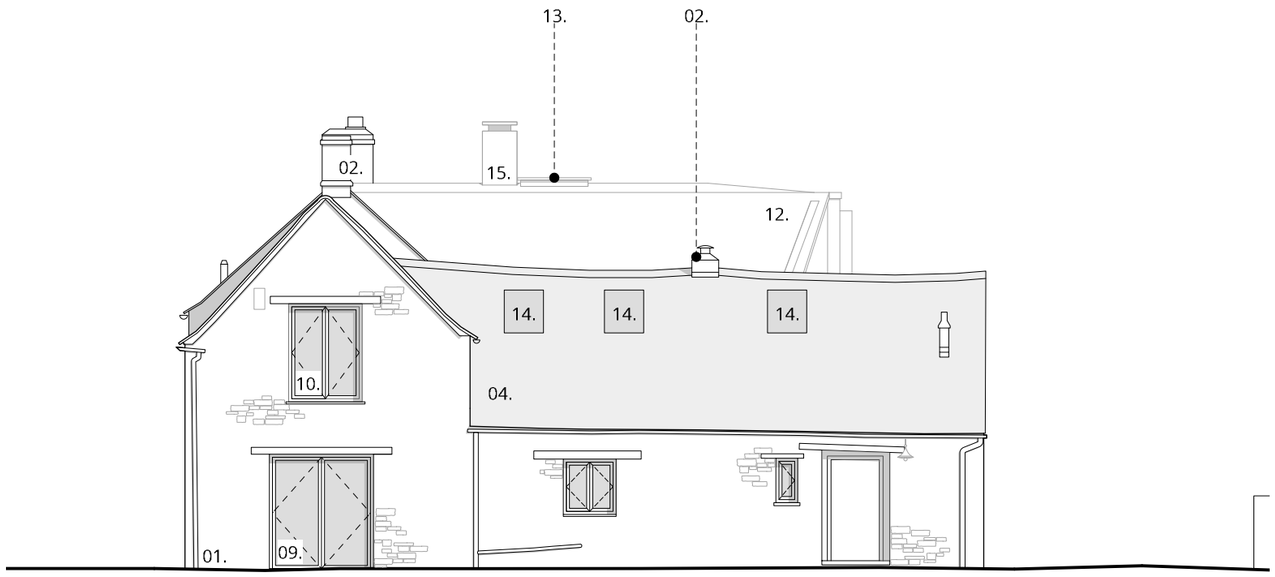


Proposed South Elevation

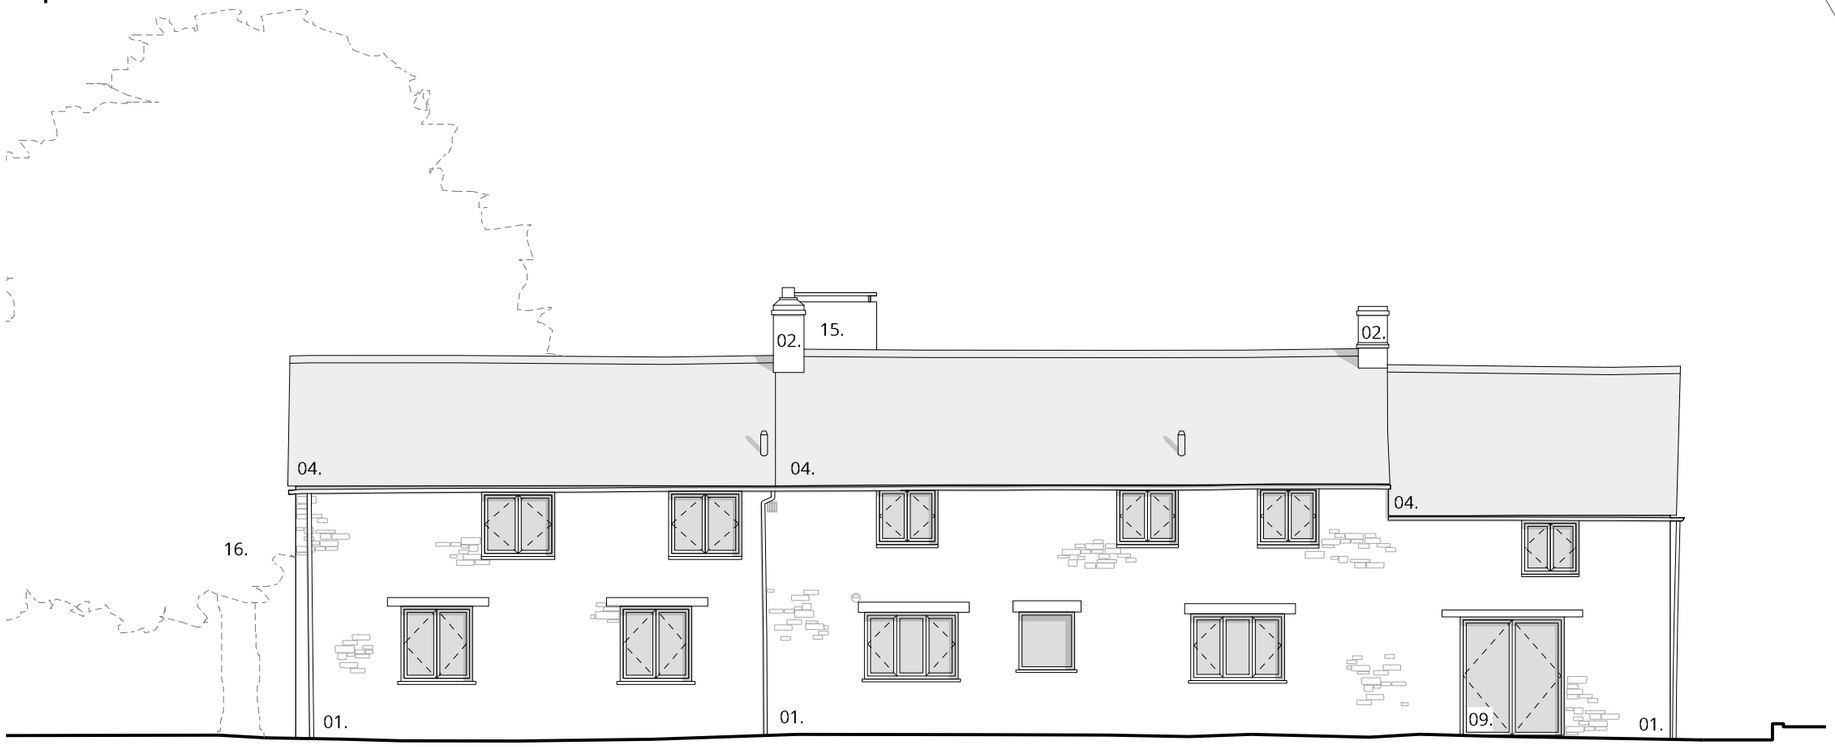


Proposed West Elevation

Materials Key:

01. Existing Random Rubble Stone
02. Existing Chimney
03. Existing Landscaping
04. Proposed Cast Stone Cotswold Roof Tiles
05. Proposed Ashlar Bath Stone Cladding to Existing Extension
06. Vertical Timber Rainscreen Cladding to New Entrance Extension
07. Timber Bay Window
08. Proposed Timber Frame Door
09. Proposed Timber French Doors
10. Proposed Timber Frame Windows
11. Proposed Fixed Window behind Timber Cladding
12. Proposed Standing Seam Zinc Roof with Concealed Gutter
13. Proposed Flat Rooflight
14. Proposed Rooflights
15. Proposed Ashlar Chimney
16. Existing Tree

Key Plan

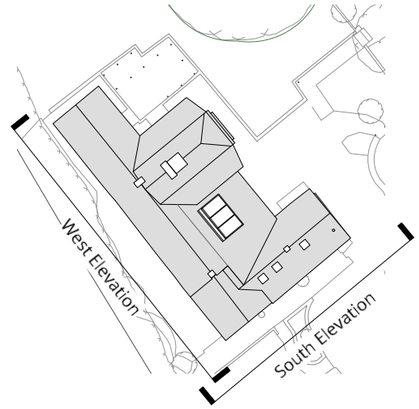

NOTES:

REV.	DESCRIPTION	DATE

Proposed South & West Elevation

JOB NO. - DRAWING NO.	REV.
535 - P 201	
Manor Farm Cottage	
SCALE @ A3:	1:100
LAST PLOT DATE:	25/09/2023
DRAWN BY:	PB
CHECKED BY:	JM

1:100
0 2m

CaSA
ARCHITECTS
www.casa-architects.com
© CaSA Architects