

01 - Existing Front Elevation @ 1:100

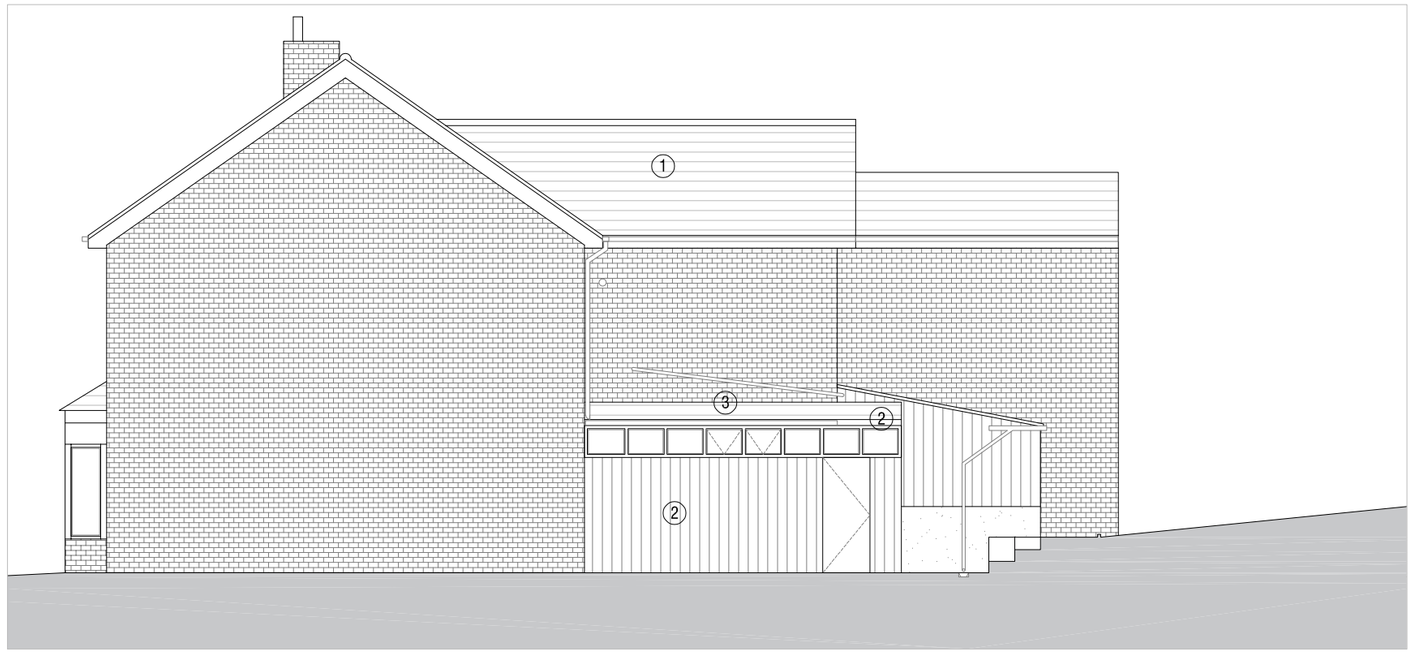

02 - Existing Side Elevation @ 1:100



03 - Existing Rear Elevation @ 1:100

Materials Key:
1 - Roof tiles
2 - Corrgated sheeting
3 - Perspex sheeting
4 - Painted render
5 - UPVC timber effect cladding

Scale 1:100

0 1 2 3 4 5

Rev:	Date:	Revision History:
P1	09.11.23	First Issue

esdon ARCHITECTURE
T: 01722 680 419
M: 07810 647 790
W: info@esdon-architecture.com

Project:
23-071
1 Woodstock Road, Salisbury

	Name:	Date:		Name:	Date:
Designed by:	EE		Checked:	EE	
Drawn By:	EE		Approved:	EE	

Scale: 1:100 @ A3
Status: Planning

Drawing Title:
Existing Elevations

Drawing No: 00-200
Rev: P1