

01 - Proposed Front Elevation @ 1:100

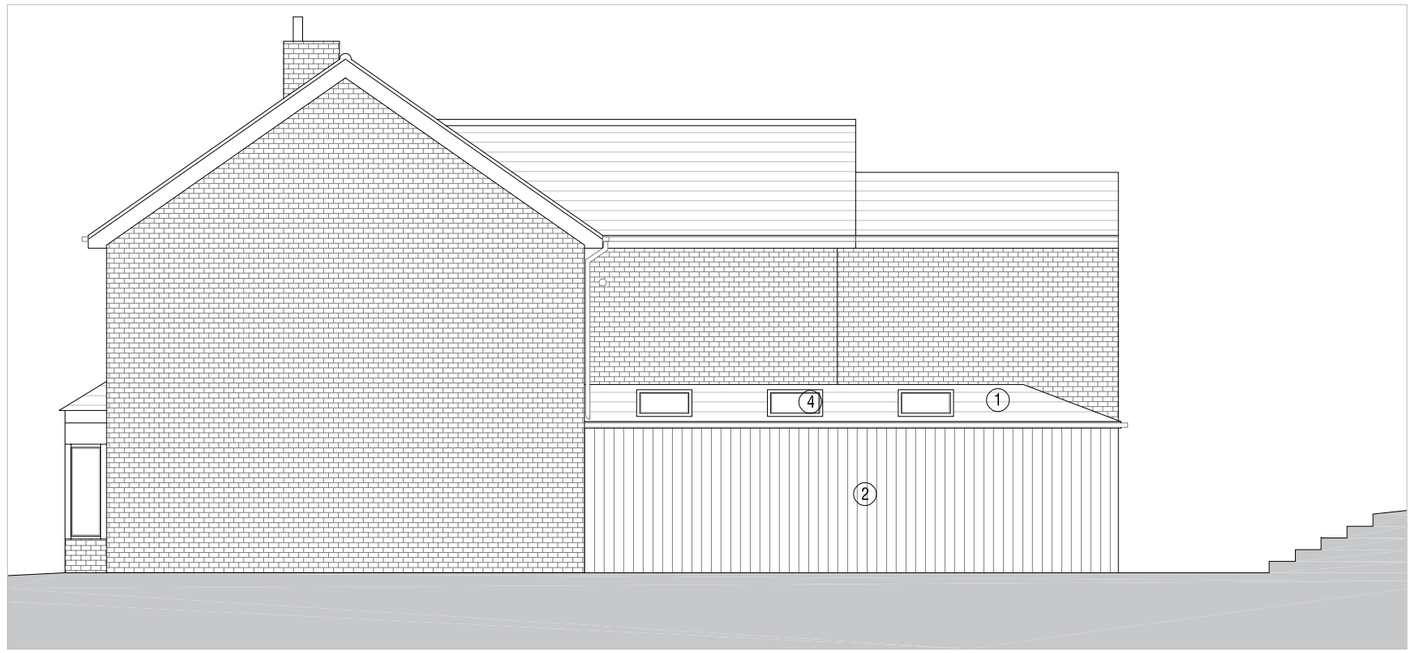

02 - Proposed Side Elevation @ 1:100



03 - Proposed Rear Elevation @ 1:100

Materials Key:
1 - Roof tiles to match existing
2 - Timber cladding
3 - Double glazed aluminium framed doors
4 - Velux rooflights
5 - Facing brickwork to match existing

Scale 1:100

0 1 2 3 4 5

Rev:	Date:	Revision History:
P2	09.11.23	Material key amended
P1	25.10.23	Change Roof Style

ESDON ARCHITECTURE
T: 01722 680 419
M: 07810 647 790
W: info@esdon-architecture.com

Project:
23-071
1 Woodstock Road, Salisbury

	Name:	Date:		Name:	Date:
Designed by:	EE		Checked:	EE	
Drawn By:	EE		Approved:	EE	

Scale: 1:100 @ A3

Status: Planning

Drawing Title:
Proposed Elevations

Drawing No: 10-200

Rev: P2