




SOUTH-EAST ELEVATION

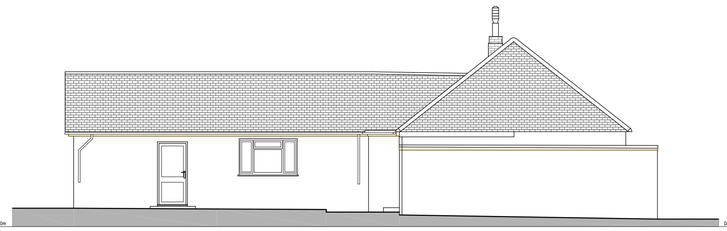


NORTH-EAST ELEVATION

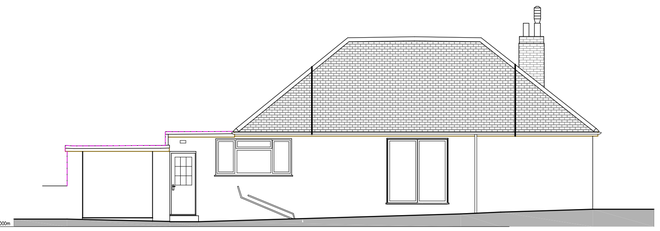


NORTH-WEST ELEVATION

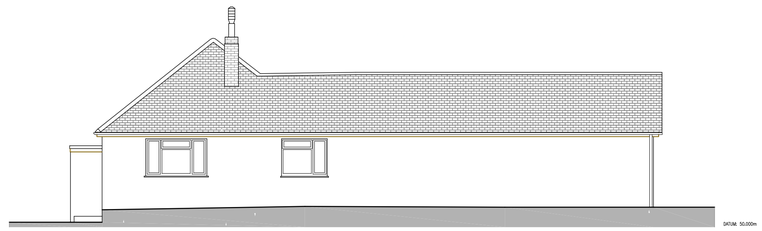

SOUTH-WEST ELEVATION

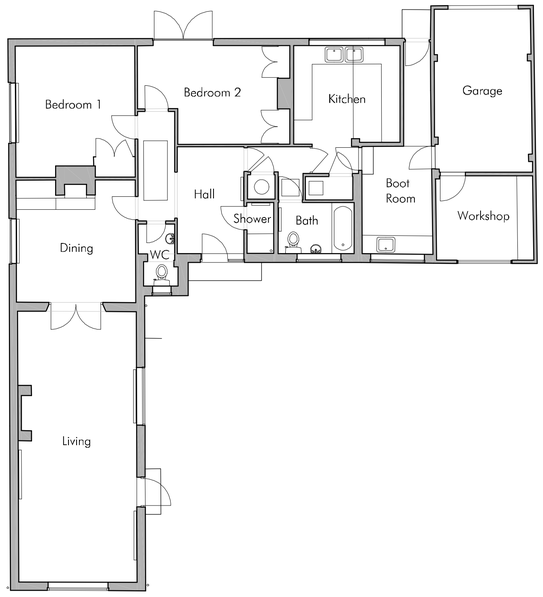

GROUND FLOOR PLAN

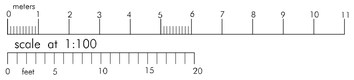

REVISIONS

RIBA Chartered Practice

This drawing is the Copyright of PKA Architects Ltd
Registered in England and Wales No 8605083
Do not rely on Scaled Dimensions- work to figured dimensions only, if in doubt - ASK
All dimensions to be checked on site by contractor
Work to existing building features where appropriate
Any OS copyright data on this drawing is reproduced under licence

The Green Register of Construction Professionals

FILE PATH: C:\Users\peter\PKA Architects Ltd\TEAM PKA - Documents\Current Projects\2044- Hall Southlawn Market Lavington\05- Planning\Planning 09-11-2023 Garage\Application documents\2044-Plan garage.dwg

DATE PRINTED: Thursday, 9 November, 2023

CLIENT: Adrian Hall and Hayley Martin Hall

JOB: Southlawn, Kings Road, Market Lavington

DRAWN: mc

DATE: 21-11-2022

SCALE: 1:100 & 1:200 @ A1

TITLE: House as existing

DRAWING NO: S1- 2044-Plan garage.dwg

ISSUED FOR PLANNING APPLICATION

PKA ARCHITECTS
PKA Architects Ltd
Featherbrook, Whistley Road, Potterne, Devizes, Wiltshire. SN10 5TD
tel 01380-725688 peter@pka-architects.com www.pka-architects.com
RIBA CHARTERED PRACTICE