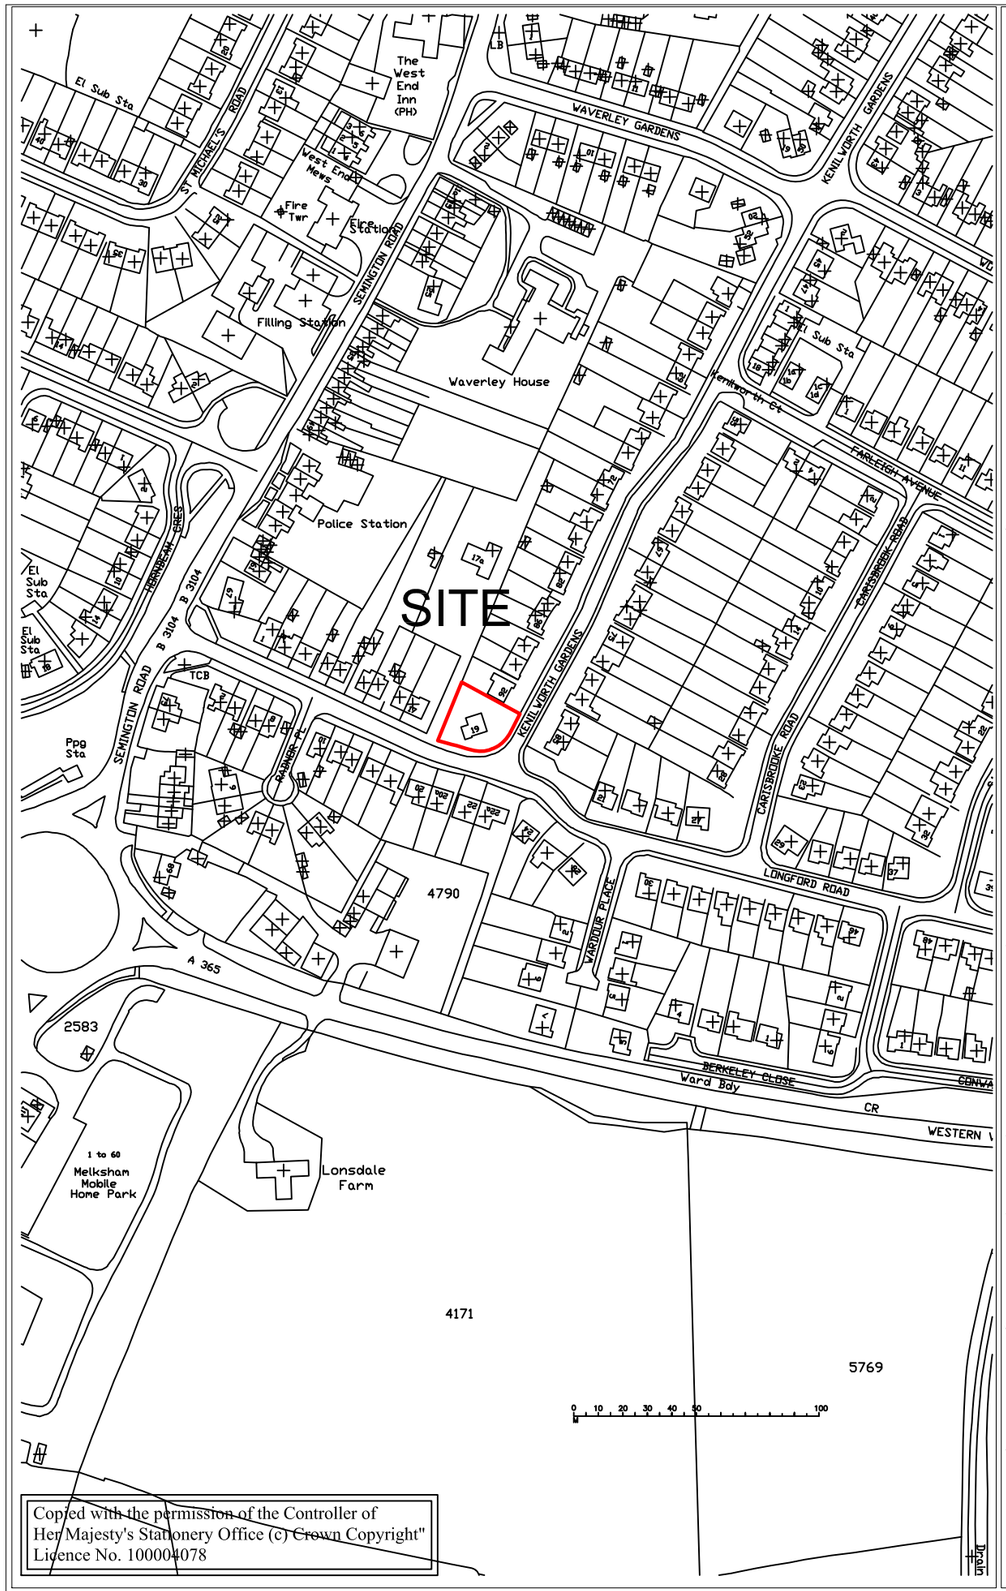

Copied with the permission of the Controller of Her Majesty's Stationery Office (c) Crown Copyright" Licence No. 100004078

LOCATION PLAN
1:2500

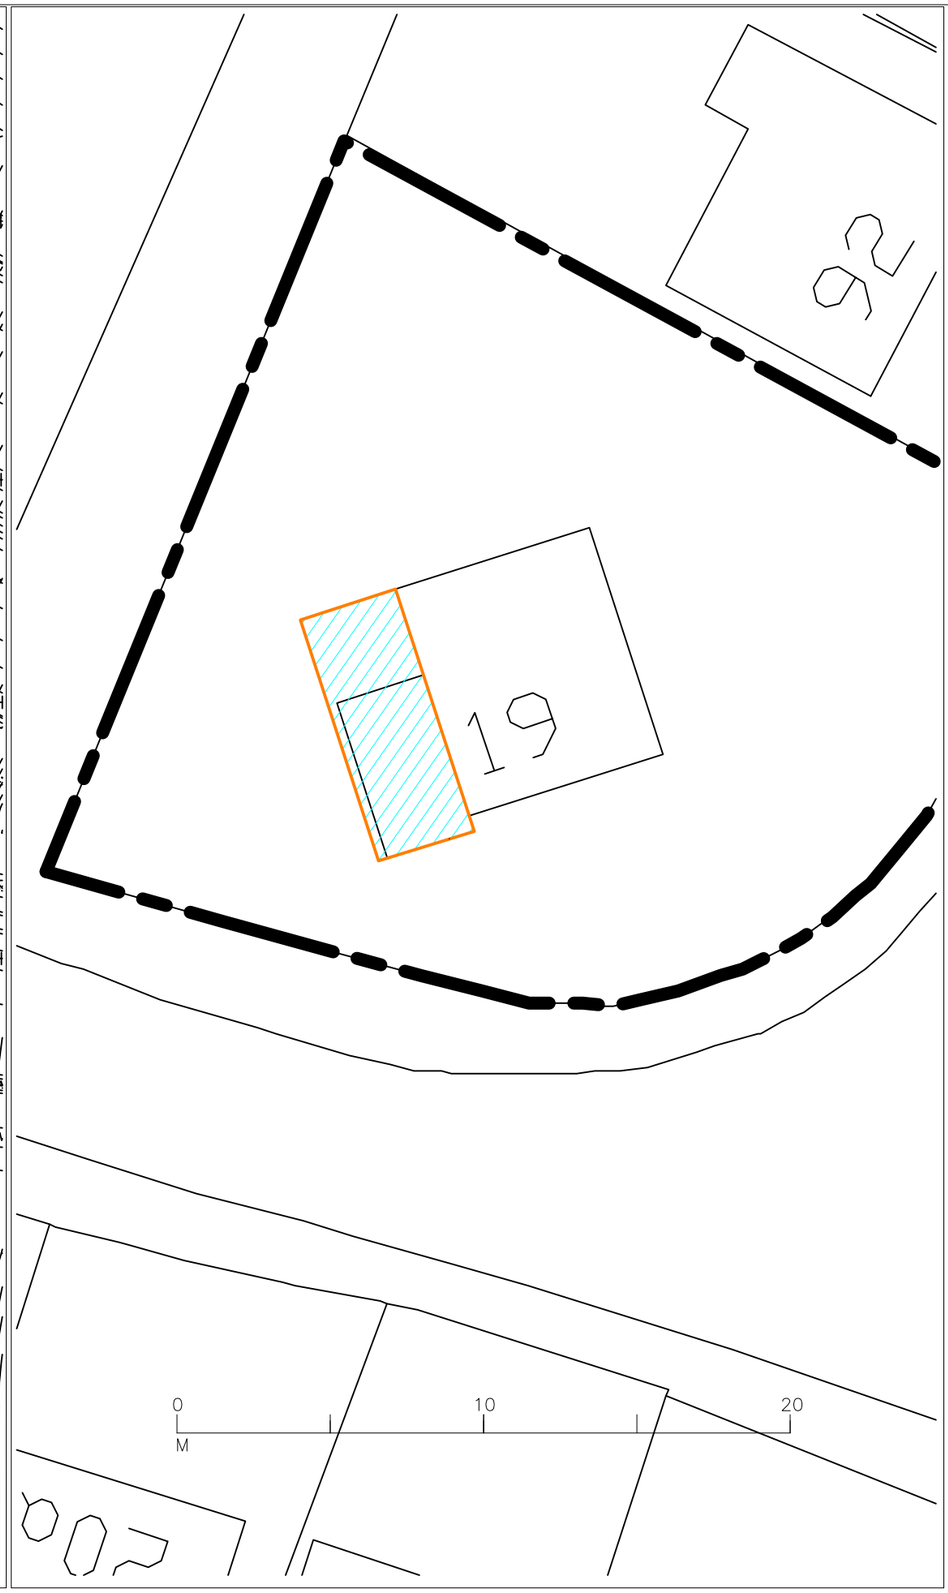

BLOCK PLAN
1:200

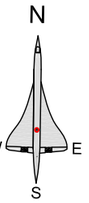

CHARTERED ARCHITECTS

© All rights reserved
This is a CAD drawing and should not be altered manually. Do not scale from this drawing, work to figured dimensions. Any discrepancies should be reported immediately.
This drawing is to be read in conjunction with all other relevant documentation."
All dimensions to be checked on site.

Revisions

Iss.	Description	Date
–	–	–

HODGES ASSOCIATES
CHARTERED ARCHITECTS
The Studio
13 Dark Lane North
Steeple Ashton
Trowbridge, Wiltshire
BA14 6EY
Tel: +44 (0)1380 871072
Fax: +44 (0)1380 871759
Email: office@hodgesassociates.co.uk
Website: www.hodgesassociates.co.uk

Client:
MR & MRS R GALE

Project:
PROPOSED UTILITY AND WETROOM FACILITY
19 LONGFORD ROAD
MELKSHAM
WITSHIRE
SN12 6DH

Drawing Title
LOCATION AND BLOCK PLAN

Drawn by	Date
BH	01.08.23
Checked by	Scale
rbh	1:2500 1:200 at A3

Drg. No.	Rev.	Paper Size.
2306-01		A3