AVONVALE ROAD

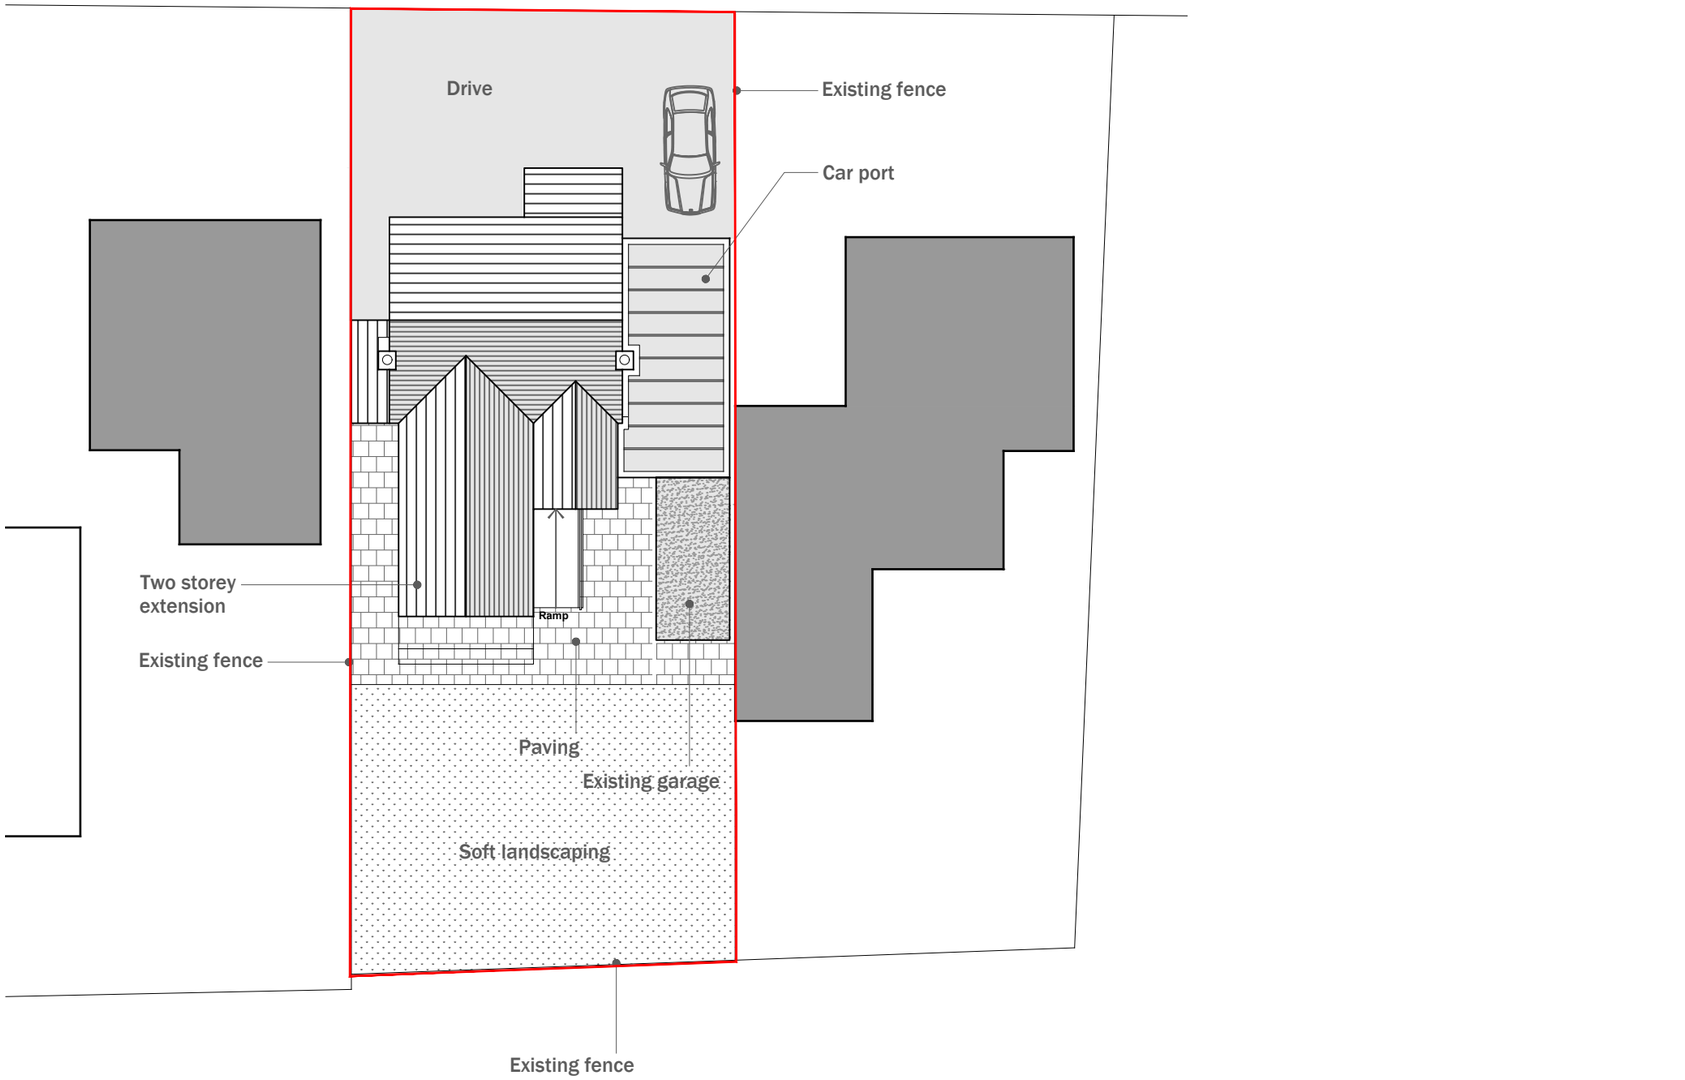

0 2 20m

SCALE 1:200

mooddesign
27 portway, wells, somerset, ba5 2ba
0 7 8 5 6 7 9 5 9 7 9

Avonvale Rd

Project No. 1946

13.11.23.

Revisions

Notes

PLANNING

Project North

Scale 1:200@A3

Proposed Site Plan

A0.07

Sheet No. ©2020