Revision	No.	Description	Date

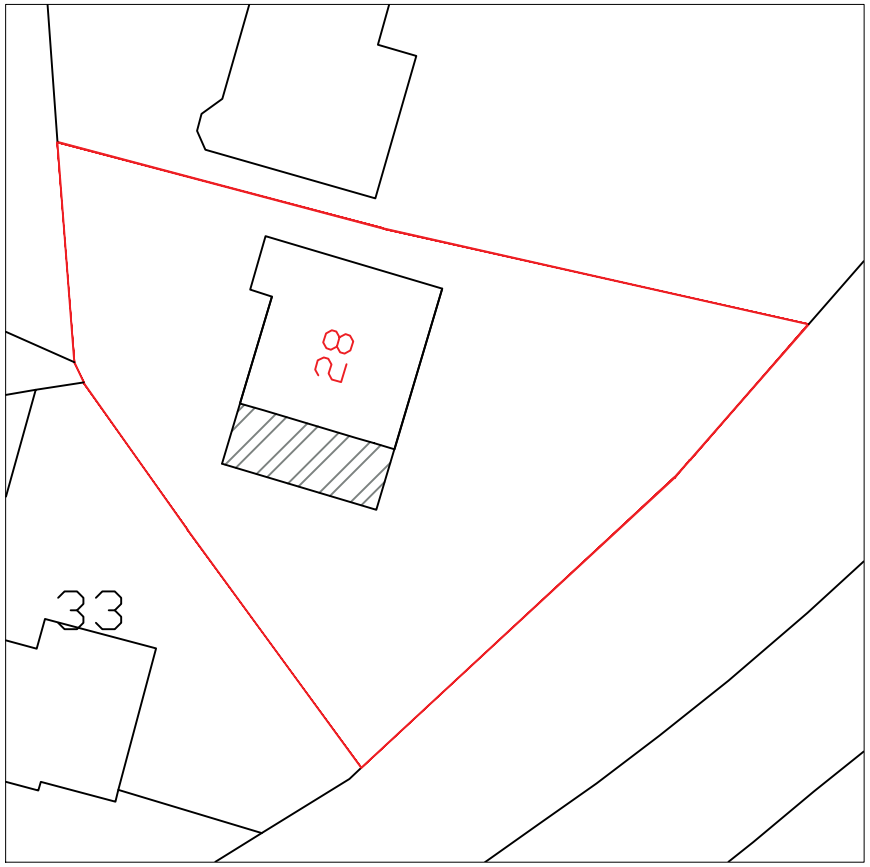

N



PROPOSED BLOCK PLAN

0 5m 10m 15m 20m 25m

SCALE 1:500

PROPOSED LOCATION PLAN

0 12.5m 25m 37.5m 50m 62.5m

SCALE 1:1250

PROJECT Side Extension	CLIENT NAME Richard and Stephanie Watts	SHEET N. A02	DATE: 13/11/2023	DESIGNED BY: Go plans Ltd.	goplans
ADDRESS 28 Middle Ground, Royal Wootton Bassett, Wiltshire, SN4 8LJ	PROJECT STATUS Project Status	DRAWING TITLE Proposed Plan & Location Plan	SCALE 1:500, 1:1250 @ A4	DRAWN BY: SD	