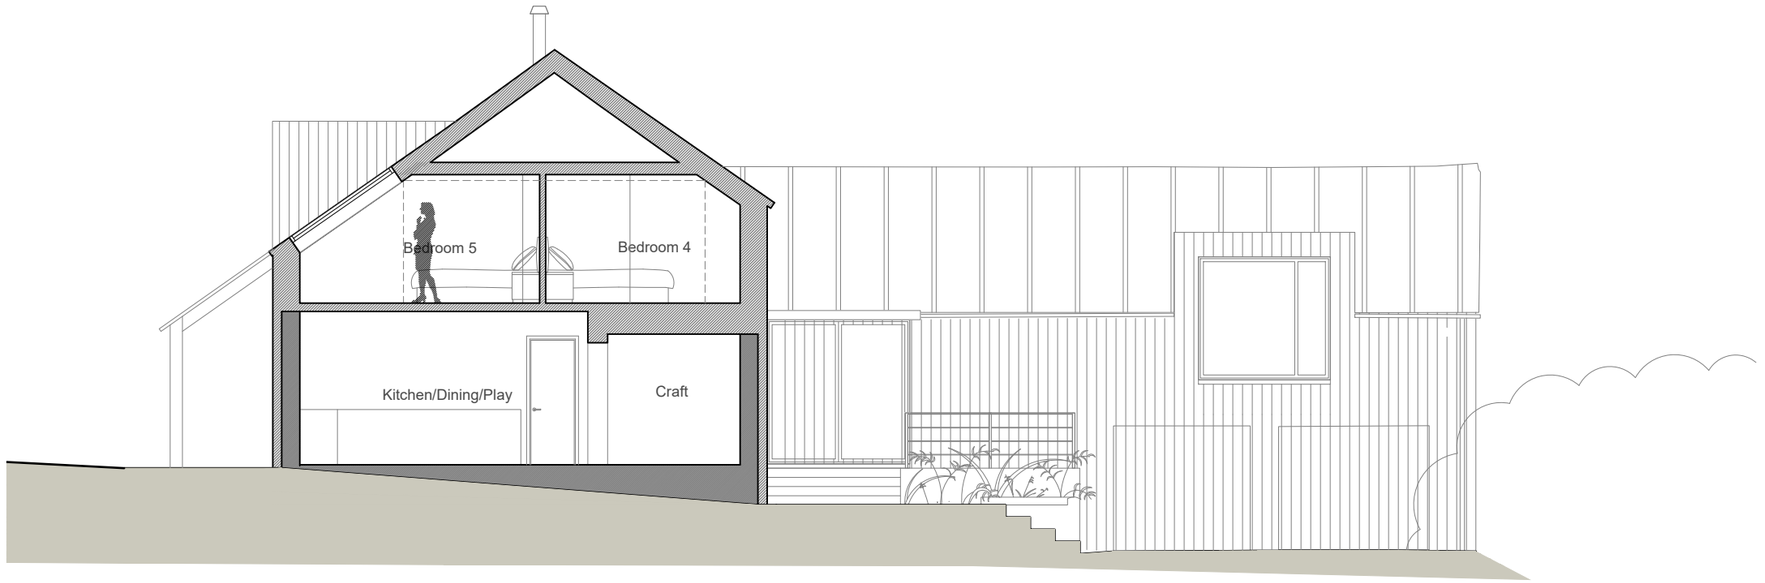


0 1 2 3 4 5 6 7 8 9 10 metres

orme

26 Crowe Lane

revision	drawn/check	date
A - design development	IL/LF	23.10.23

title Proposed Section A
date 30.08.23
scale 1:100 @ A3
drawn/checked IL/LF
drg 1832/052 rev A
Planning

The title, copyright and confidential information in this document belongs to Orme Limited, all rights reserved. All dimensions to be checked on site before work commences and any discrepancies reported to the Architect immediately. This drawing is to be read in conjunction with other documents issued by the Architect.

Mill Farm Barns, Tuckers Lane, Baltonsborough, Glastonbury, BA6 8RH :: t 01458 445100 :: info@orme-architecture.com