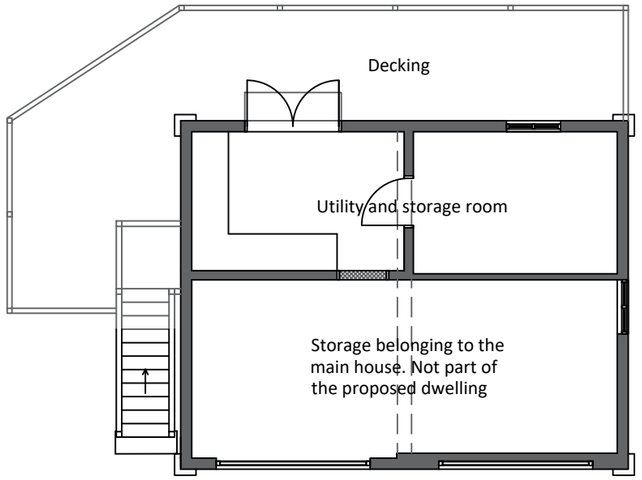

Existing Ground Floor Plan

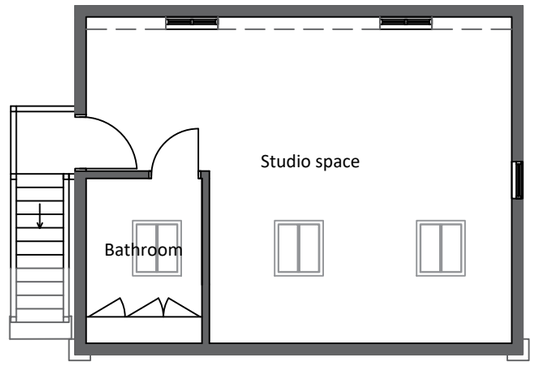

Existing and Proposed First Floor Plan

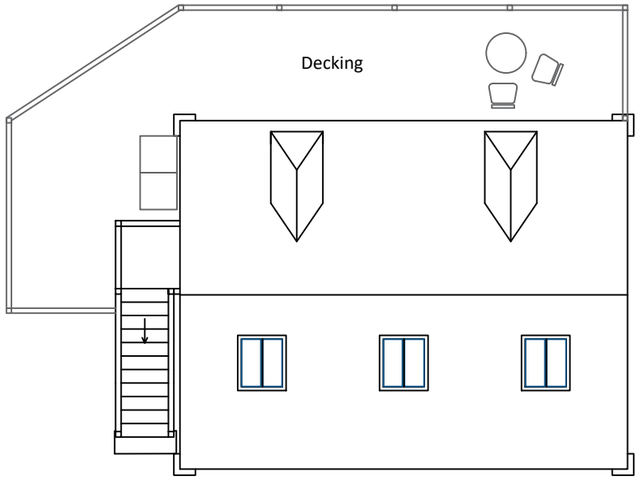

Existing and Proposed Roof Plan

WHILST EVERY EFFORT HAS BEEN TAKEN TO ENSURE THE ACCURACY OF THESE PLANS ALL DIMENSIONS FOR CONSTRUCTION PURPOSES MUST BE CONFIRMED ON SITE.

EVANS PLANNING & DESIGN

Hilary Evans
BSc(Hons), DIP Town Planning, MRTPI
BA(Hons) Architectural Technology
planninganddesign@netevans.com
07866 534501

Project:
Change of Use of Annex
Building Rear of Brookside, Mill Lane, Corston

Title:
Existing and Proposed Floor Plans

Project No: 23018	Drawing No: 23018/02
Status: Planning	Date: 10/11/2023
Revision: B	Scale: 1:100

Scale bar: 1:100

0 1 2 3 4 5