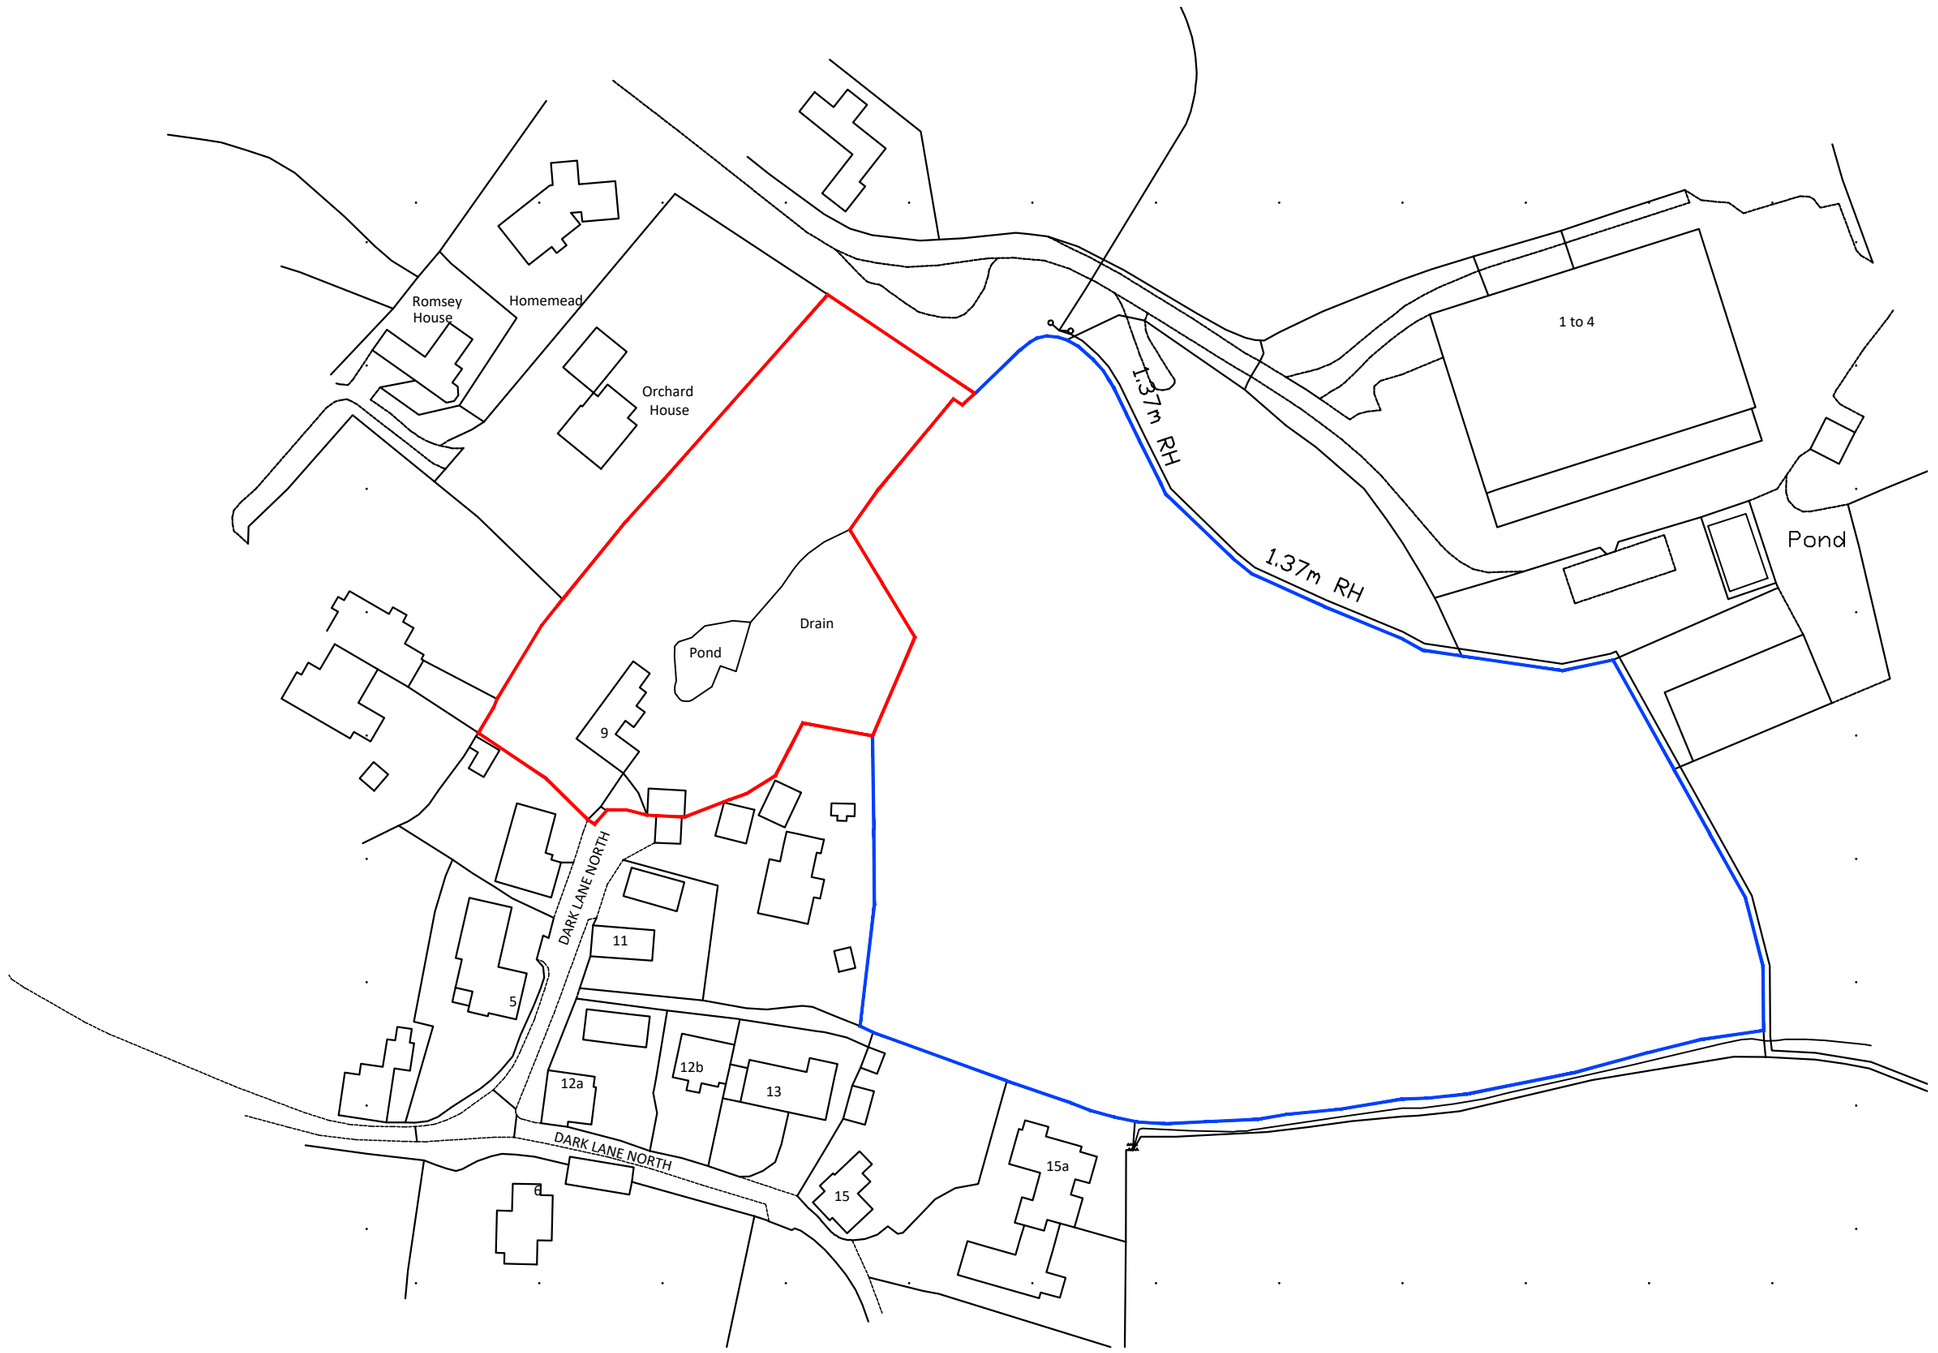


LOCATION PLAN - scale 1:1250

LOCATION PLAN - The Sanctuary, Steeple Ashton

1:1250 0 10 10 30

ISSUED FOR PLANNING

CLIENT	Mr & Mrs Ronz
PROJECT	The Sanctuary, Steeple Ashton
DRWG TITLE	Location Plan
DRWG NO	274 P01
DRAWN	NB
SCALE	1:1250 @ A3
DATE	15.08.22
CHK'D	NB

atelier 17 ltd
Atelier 17 Ltd, 28 Southleigh, Bradford On Avon, BA15 2EQ
E.mail@atelier17.co.uk W.www.atelier17.co.uk T.(01225) 862900 F.(01225) 862900

This drawing is copyright. Only figured dimensions to be used.
Contractors to check all dimensions before proceeding
All Survey Work undertaken for Planning and Listed Building Purposes Only.