

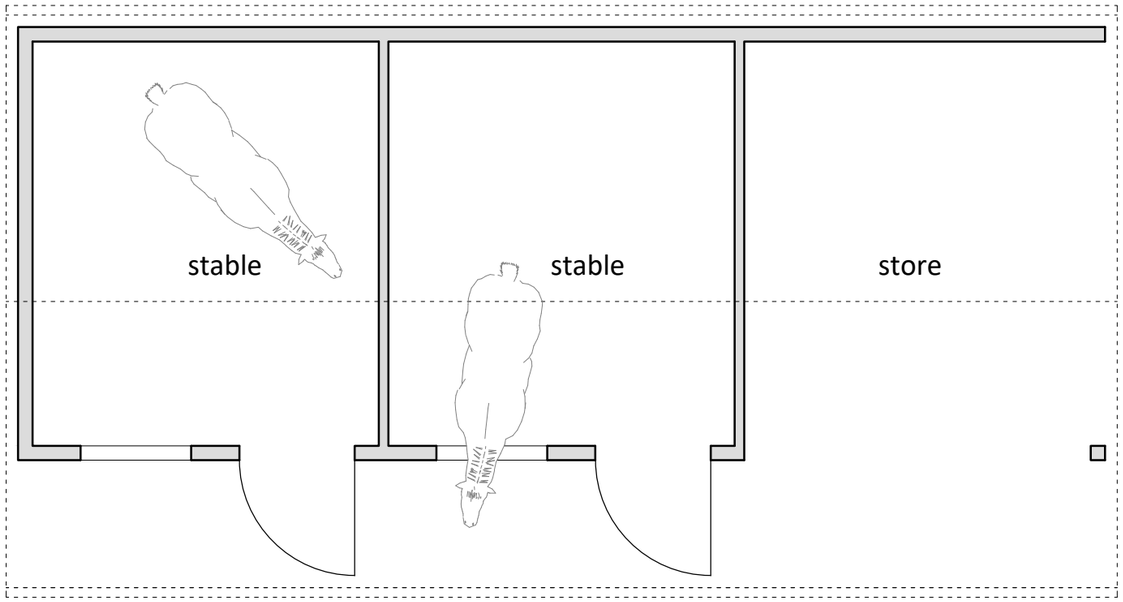


GROUND FLOOR PLAN - scale 1:100

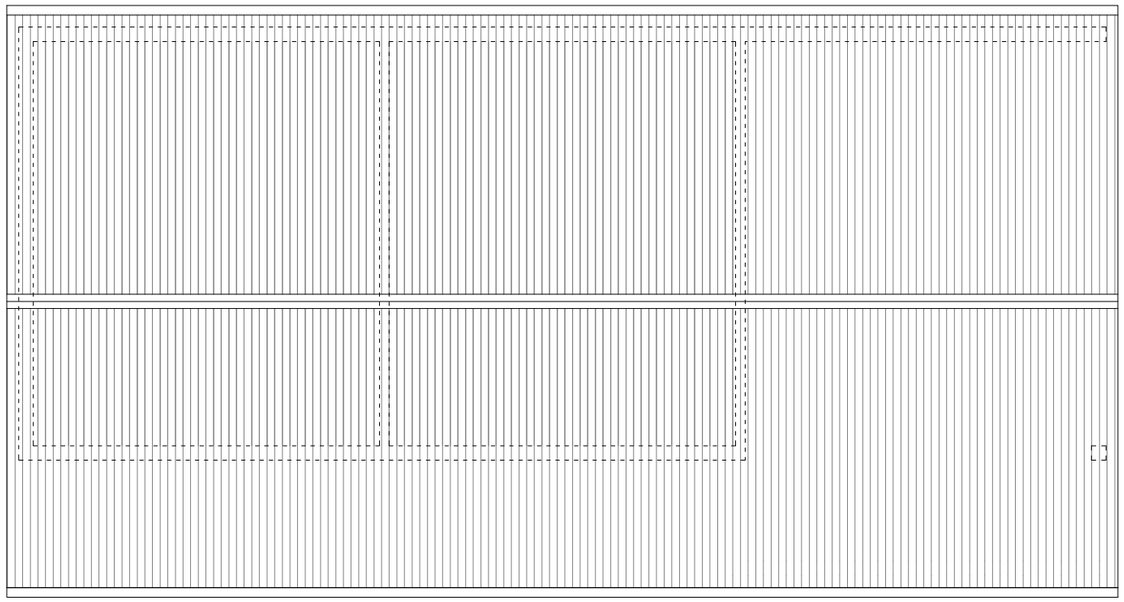


ROOF PLAN - scale 1:100

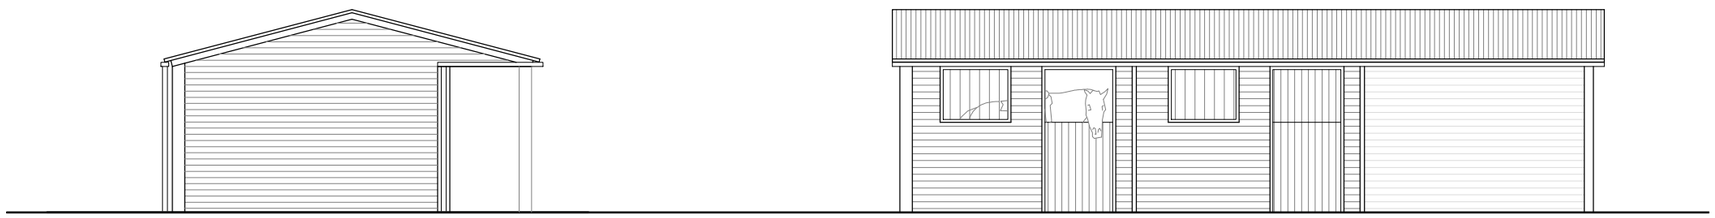


SOUTH EAST ELEVATION - scale 1:100

NORTH EAST ELEVATION - scale 1:100

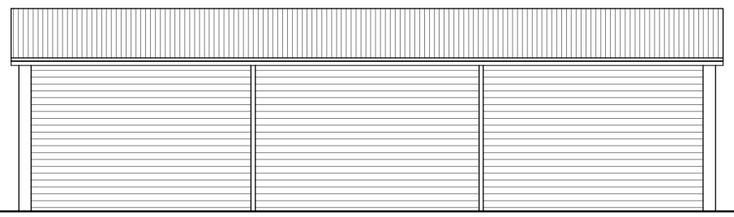

SOUTH WEST ELEVATION - scale 1:100

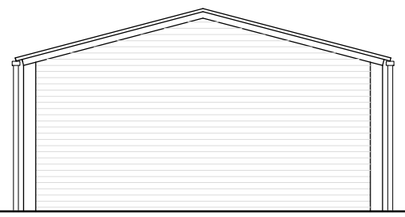

NORTH WEST ELEVATION - scale 1:100

PROPOSED DETAILED PLANS - The Sanctuary, Steeple Ashton

1:100 0 1.0 2.0 3.0 4.0 5.0

ISSUED FOR PLANNING

CLIENT	Mr & Mrs Ronz
PROJECT	The Sanctuary, Steeple Ashton
DRWG TITLE	Detailed Design - Stable / Store
DRWG NO	264 P05 Rev F
DRAWN	NB
SCALE	1:100 @ A3
DATE	15.08.22
CHK'D	NB

atelier 17 ltd
.Atelier 17 Ltd, 28 Southleigh, Bradford On Avon, BA15 2EQ
.mail@atelier17.co.uk W.www.atelier17.co.uk T.(01225) 862900 F.(01225) 862900

This drawing is copyright. Only figured dimensions to be used.
Contractors to check all dimensions before proceeding
All Survey Work undertaken for Planning and Listed Building Purposes Only.