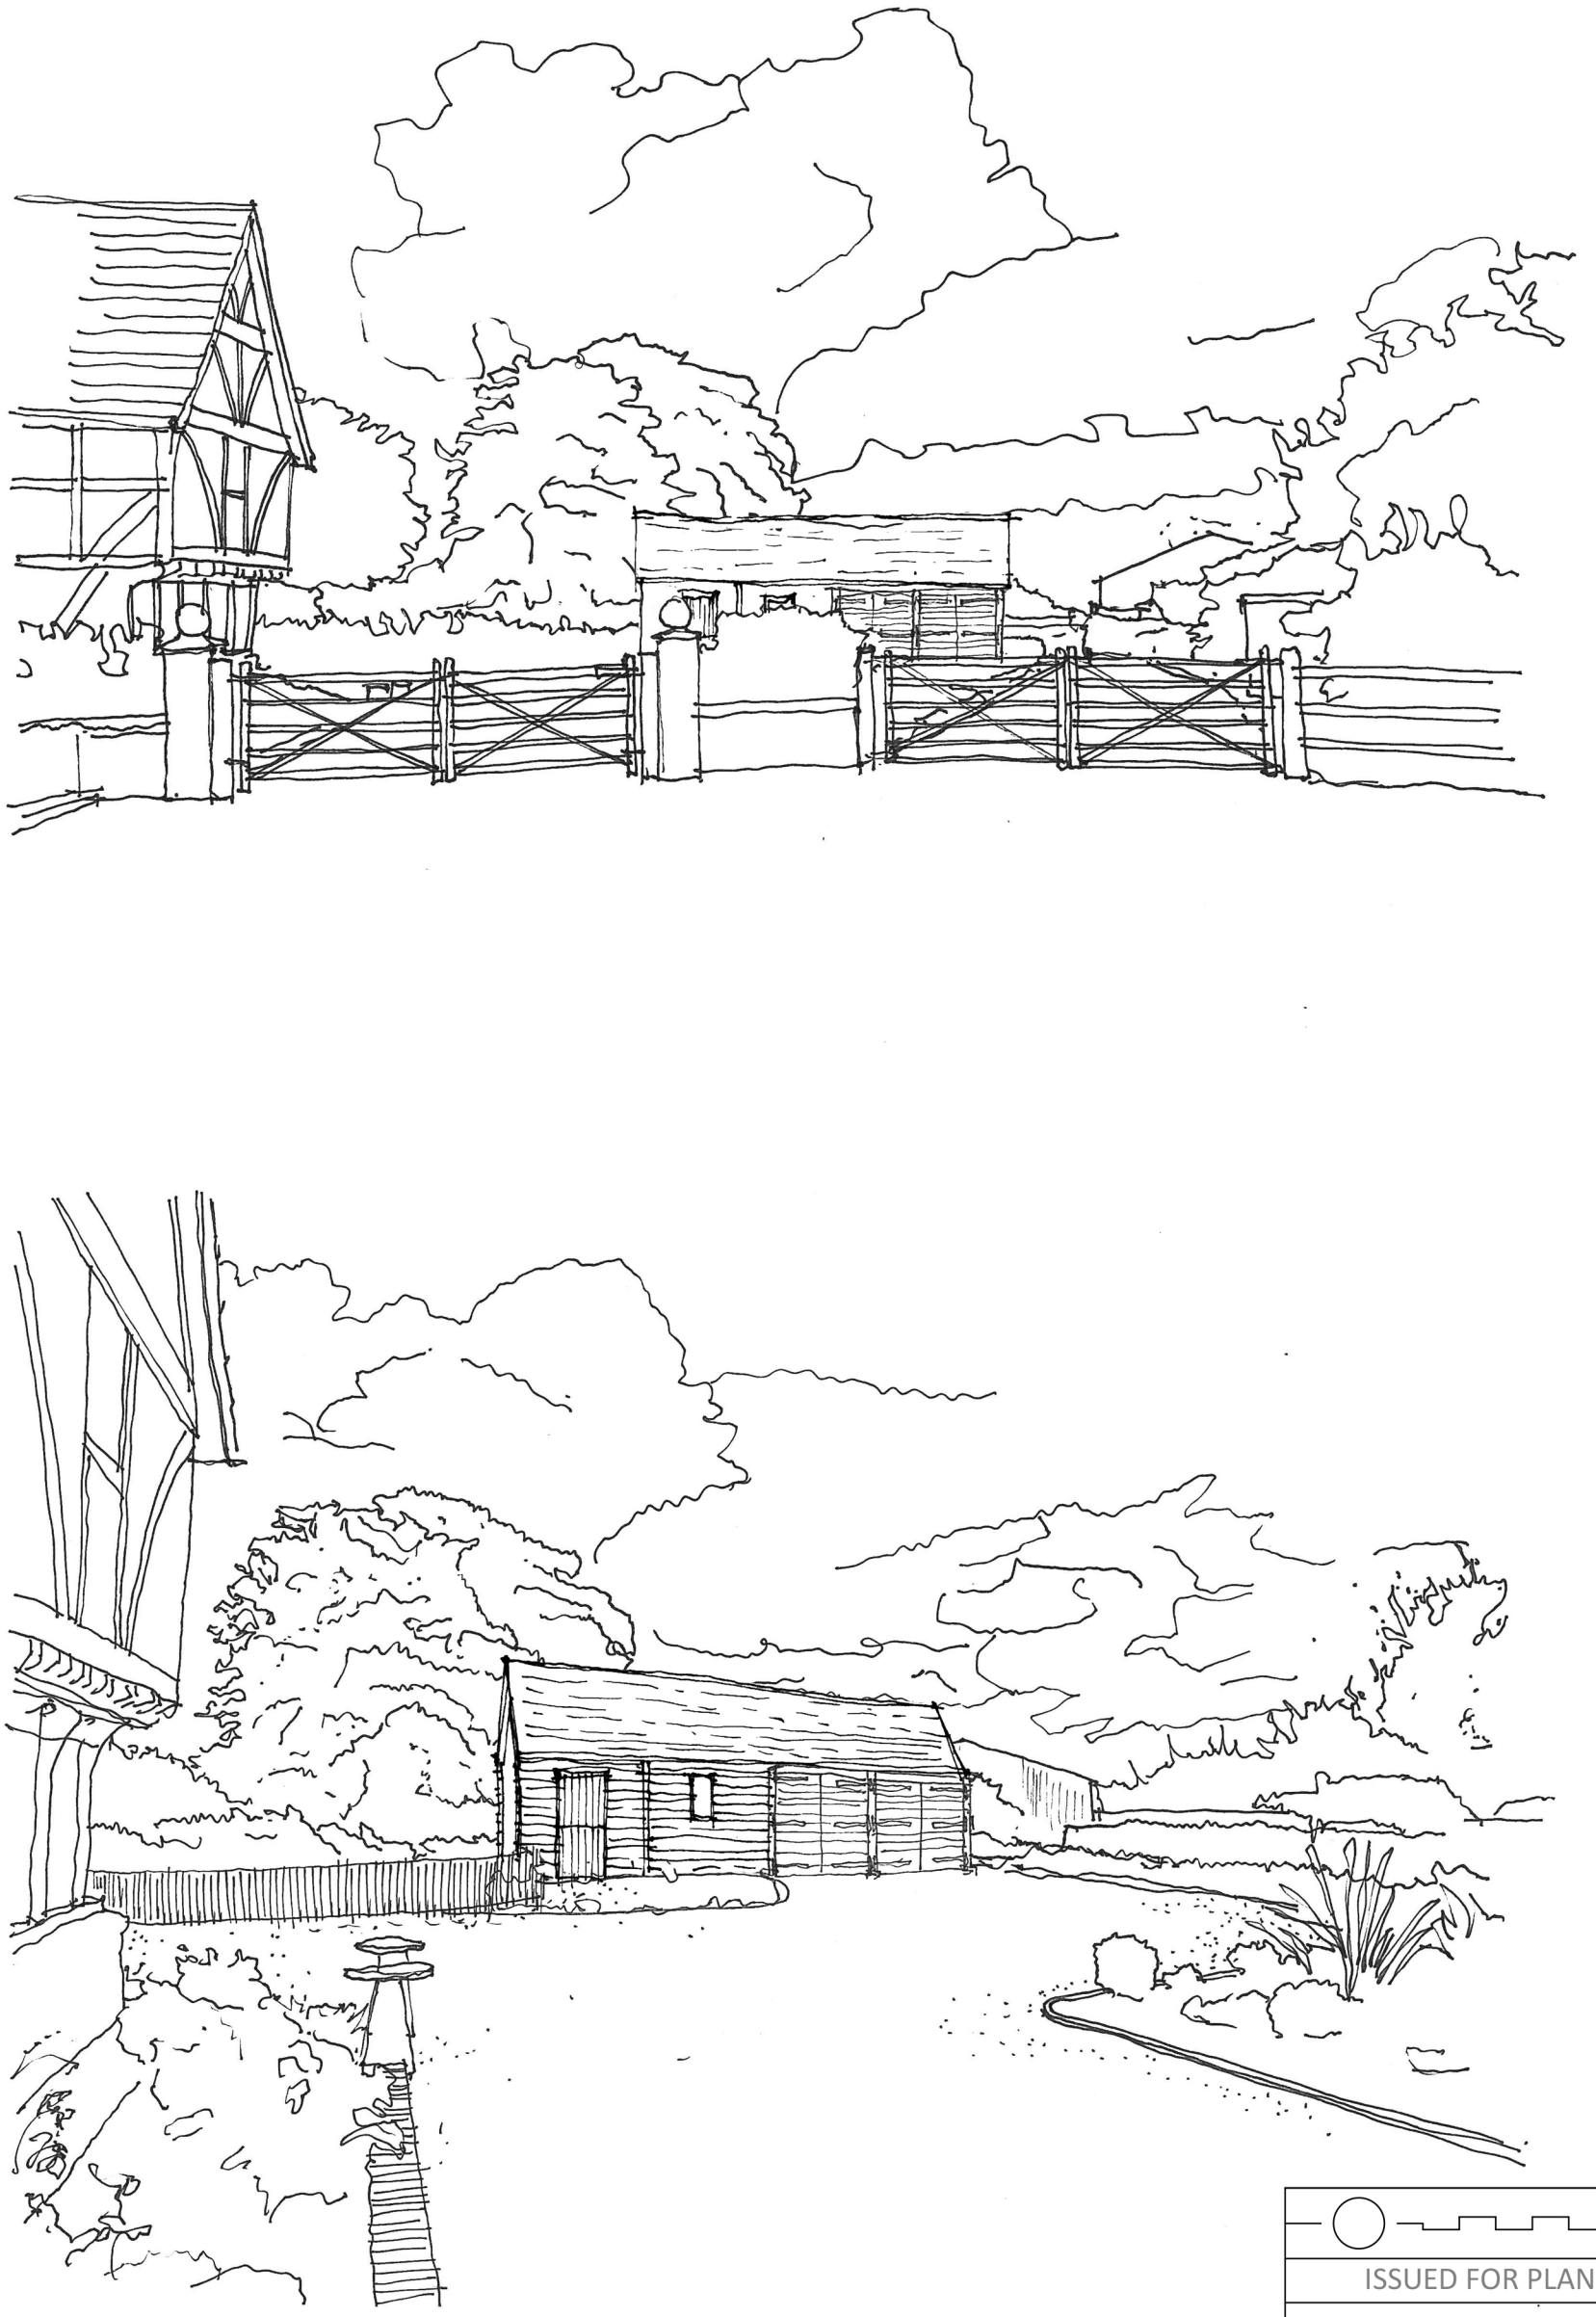


PROPOSED VIEWS - The Sanctuary, Steeple Ashton

ISSUED FOR PLANNING

CLIENT	Mr & Mrs Ronz
PROJECT	The Sanctuary, Steeple Ashton
DRWG TITLE	Proposed Views
DRWG NO	274 P07 Rev B
DRAWN	NB
SCALE	nts @ A3
DATE	21.09.22
CHK'D	NB

atelier 17 ltd
Atelier 17 Ltd, 28 Southleigh, Bradford On Avon, BA15 2EQ
mail@atelier17.co.uk www.atelier17.co.uk (01225) 862900 (01225) 862900

This drawing is copyright. Only figured dimensions to be used.
Contractors to check all dimensions before proceeding
All Survey Work undertaken for Planning and Listed Building Purposes Only.