

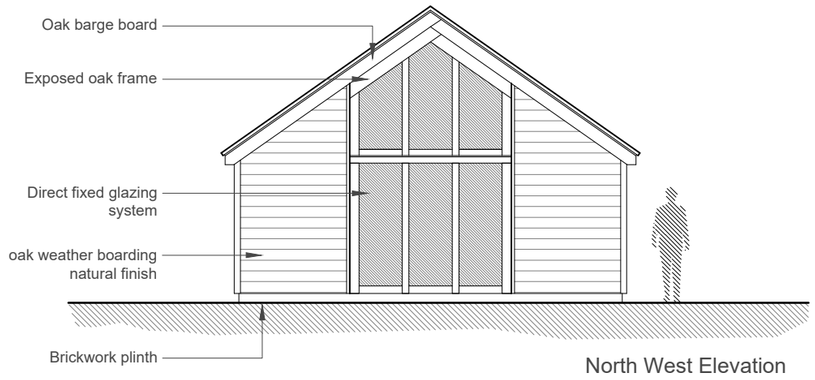



North West Elevation

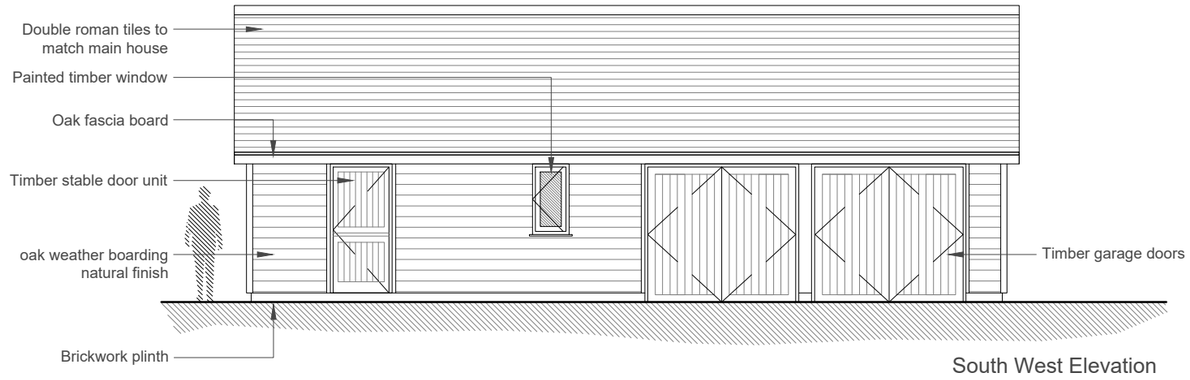


South West Elevation

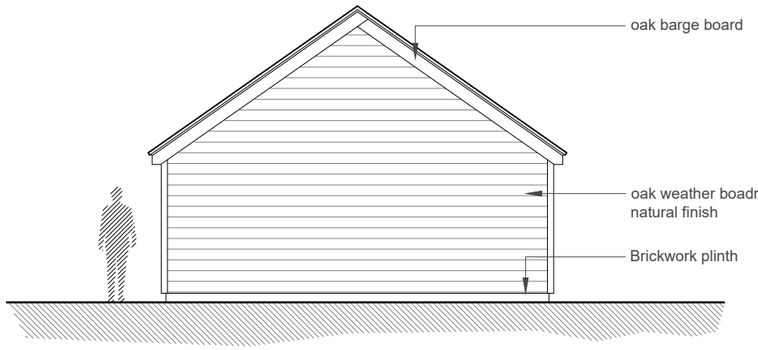

South East Elevation

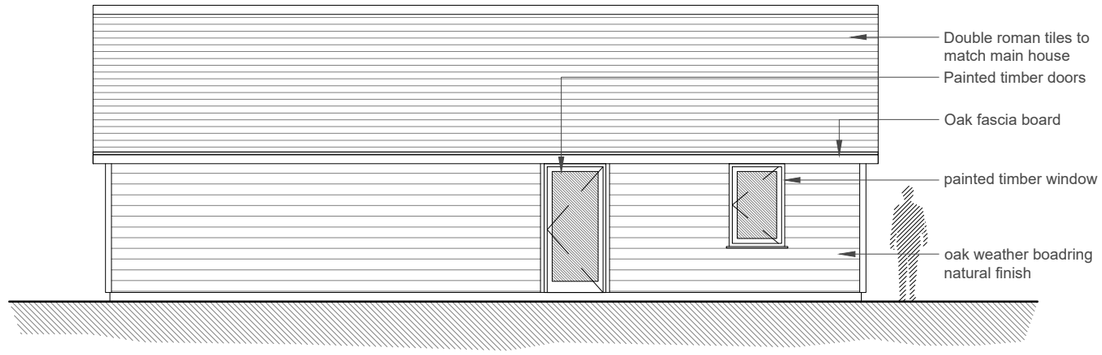

North East Elevation

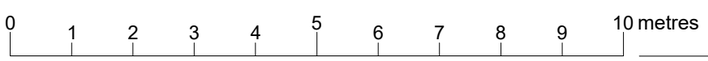

ENGLISH OAK BUILDINGS

BASSETT FARM CLAVERTON
BATH BA2 7BJ

Tel 01225 789978 Fax 01225 789979

info@englishoakbuildings.com

CLIENT: Rob Ronz

JOB: The Sanctuary

TITLE: Garage Elevations

SCALE: 1:100@A3

DATE: 17.10.23

DRAWING No.: 101

REVISION:

© ENGLISH OAK BUILDINGS