


North East Elevation

South East Elevation




South West Elevation


North West Elevation

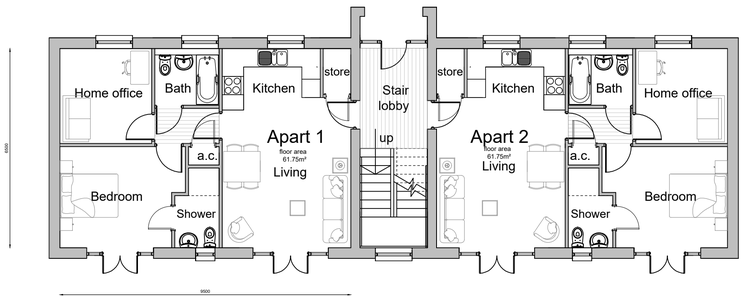

Proposed Ground Floor Plan

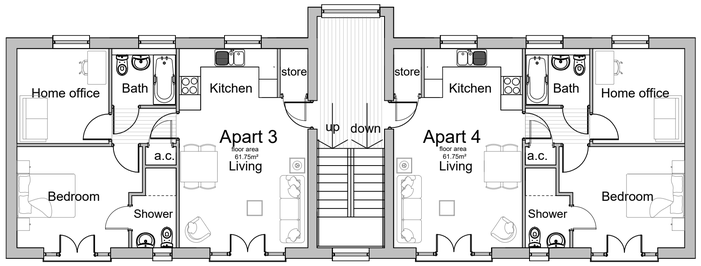

Proposed First Floor Plan

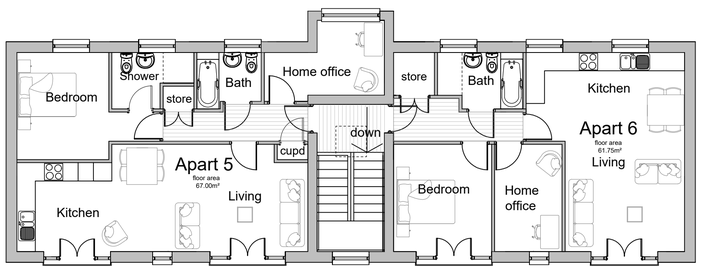

Proposed Second Floor Plan

FLOOR PLANS
scale 1:100

Scales

1:100 Metric Scale Bar

0 1 2 3 4 5 6 7 8 9

Note:
This drawing is the copy right of Apex Planning Design and may not be reproduced or amended without permission.

Client

Gainsborough Group Construction Ltd

Job

Proposed erection of 3 storey apartments on site of former police station carpark at
5&7 Station Road,
Westbury,
Wiltshire.
BA13 3JL

Title

Proposed elevations and floor plans

Scale

1:100@A1

Date

October 2023

Drawn

Stewart Maxwell BSc. (Hons)

Drg Number

APD-02-23-101

Site area 0.0751 Hectares (red line)

APEX PLANNING DESIGN

Email: adrian@apexpd.co.uk